
GENERAL NOTES:

1. See SITE PLAN on sheet M1.
2. (A5) The letter in the triangle identifies a detail found on the sheet no. given.
3. Brick interior walls and partitions to be left exposed (unless scheduled otherwise) and joints tooled with concave metal tool. See specs.
4. Toilet Partitions to be wood as detailed on sheet A7.
5. See WINDOW SCHEDULE on A5.

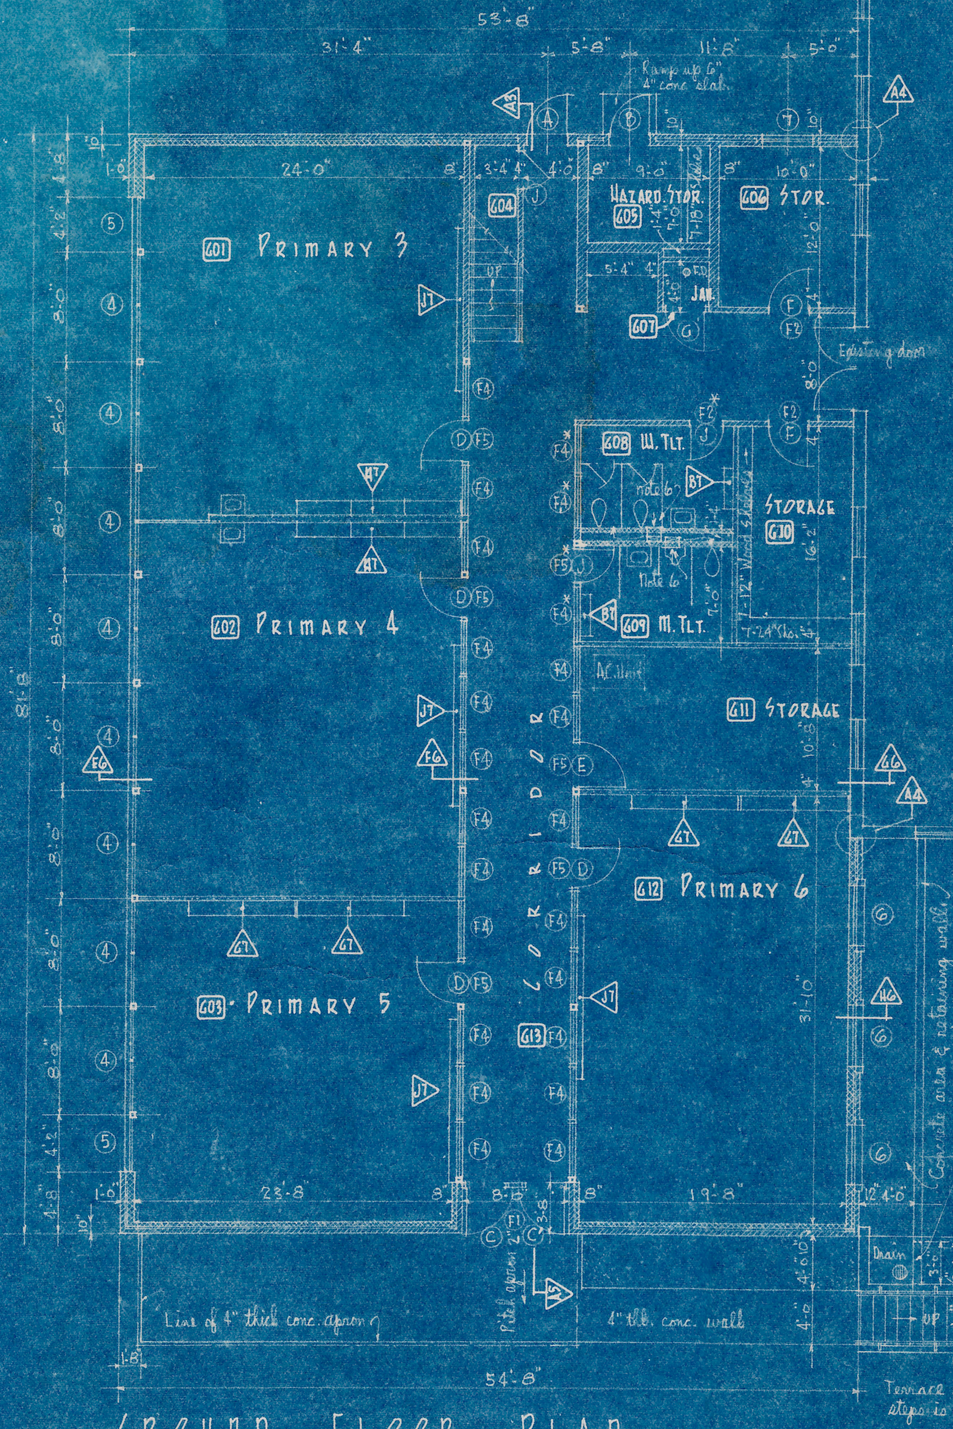


Terrace work on this side of steps is not in this contract.

GROUND FLOOR PLAN


SCALE: 1/8" = 1'-0"

DOOR SCHEDULE

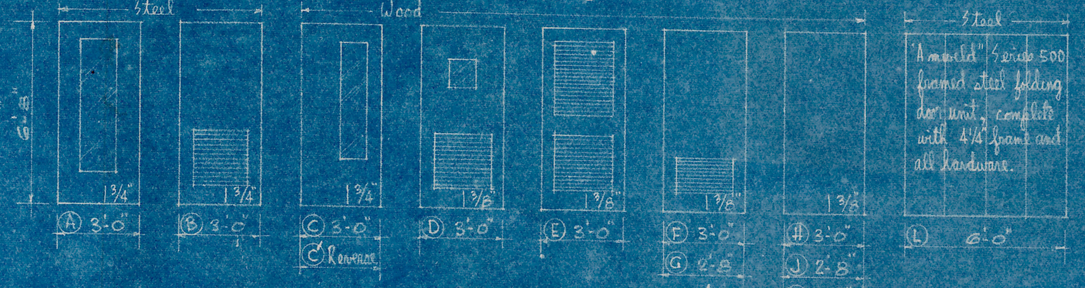

1. View panel in D doors to be L-O-F "Mirropane" 1/8"x 12"x 12" with vision from corridor to room.
2. All louvers in wood doors to be Tuttle & Bailey Type W.F.
3. Wood doors to be flush paint grade.
4. Doors, transoms, borrowed lites glazed with D.S.B. clear.
5. * By scheduled opening designates frosted obscure glass.

STEEL FRAME DESIGNS

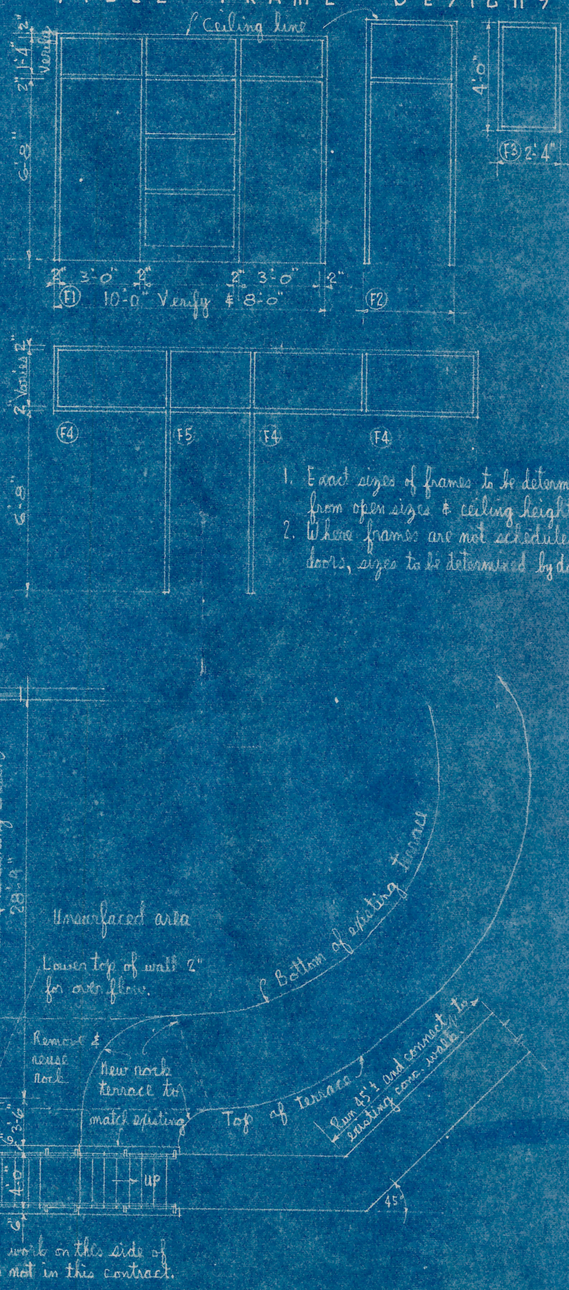

1. Exact sizes of frames to be determined from open sizes & ceiling heights.
2. Where frames are not scheduled for doors, sizes to be determined by door sizes.

ROOM FINISH SCHEDULE


NO.	AREA	FLOOR: TERRAZZO	FLOOR: SMOOTH CONC.	BASE: RUBBER 2½	BASE: TERRAZ. INCER	WALLS: PLASTER	WALLS: EXPOS. BRICK	CEILING: INSULROCK	CEILING: SUSPEN. TILE	CEILING: PLASTER	CLG. HT	PAINT: WALLS BRICK PAINT	PAINT: CEILING	PAINT: TRIM	REMARKS
	GROUND FLOOR														
601	PRIMARY 3		•		•	•				•	10'-0"	•		•	
602	PRIMARY 4		•		•	•				•	10'-0"	•		•	
603	PRIMARY 5		•		•	•				•	10'-0"	•		•	
604	CLOSET		•			•				•	7'-4"		•	•	Ceiling: Concrete
605	HAZARDOUS ST.		•			•				•	12'-6"		•	•	Ceiling: concrete
606	STORAGE		•			•				•	12'-6"		•	•	Ceiling: concrete
607	JANITOR		•			•				•	12'-6"	•	•	•	Ceiling: concrete
608	W. TOILET		•							•	10'-0"			•	4'-6" Ceramic Wainscot
609	M. TOILET		•							•	10'-0"			•	4'-6" Ceramic Wainscot
610	STORAGE		•		•	•				•	10'-0"			•	
611	STORAGE		•		•	•				•	10'-0"			•	
612	PRIMARY 6		•		•	•				•	10'-0"	•		•	
	MAIN FLOOR														
101	BEGINNER 3		•		•	•				•	10'-0"	•	•	•	
102	TOILET		•		•	•				•	10'-0"		•	•	
103	TOILET		•		•	•				•	10'-0"		•	•	
104	BEGINNER 4		•		•	•				•	10'-0"	•	•	•	
105	PRIMARY 1		•		•	•				•	10'-0"	•	•	•	
106	CORRIDOR		•		•	•				•	10'-0"	•	•	•	
107	KITCHENETTE		•		•	•				•	10'-0"	•	•	•	
108	KINDER. OFF.		•		•	•				•	10'-0"	•	•	•	
109	JANITOR		•			•				•	10'-0"	•	•	•	Ceramic ll. optional
110	W. TOILET		•		•	•				•	10'-0"		•	•	4'-6" Ceramic Wainscot
111	M. TOILET		•		•	•				•	10'-0"		•	•	4'-6" Ceramic Wainscot
112	KINDER. STOR.		•		•	•				•	10'-0"	•	•	•	
113	STORAGE		•		•	•				•	10'-0"		•	•	
114	PRIMARY 2		•		•	•				•	10'-0"	•	•	•	
115	BEGINNER 2														
116	NURSERY 6											•	•	•	
117	BEGINNER 1														
118	TOILET											•	•	•	Paint plaster walls ceiling & trim where indicated
119	TOILET											•	•	•	
120	RECEPTION 2				•	•					8'-2"	•	•	•	
121	NURSERY 5				•	•					8'-2"	•	•	•	
122	NURSERY 4														
123	RECEPTION 1														
124	VESTIBULE														
613	CORRIDOR	•			•		•				10'-0"	•	•	•	

REGISTERED ARCHITECT WILLIAM ERWIN SANDERS MERIDIAN MISS. STATE OF MISSISSIPPI

EDUCATIONAL ANNEX
HIGHLAND BAPTIST CHURCH
MERIDIAN, MISS.

W. Erwin Sanders ARCHITECT-A.R.A. MERIDIAN, MISS.

DRAWN BY: W.E.S.
CHECKED BY:
DATE: MAR. 10, 1961
SHT. A 1

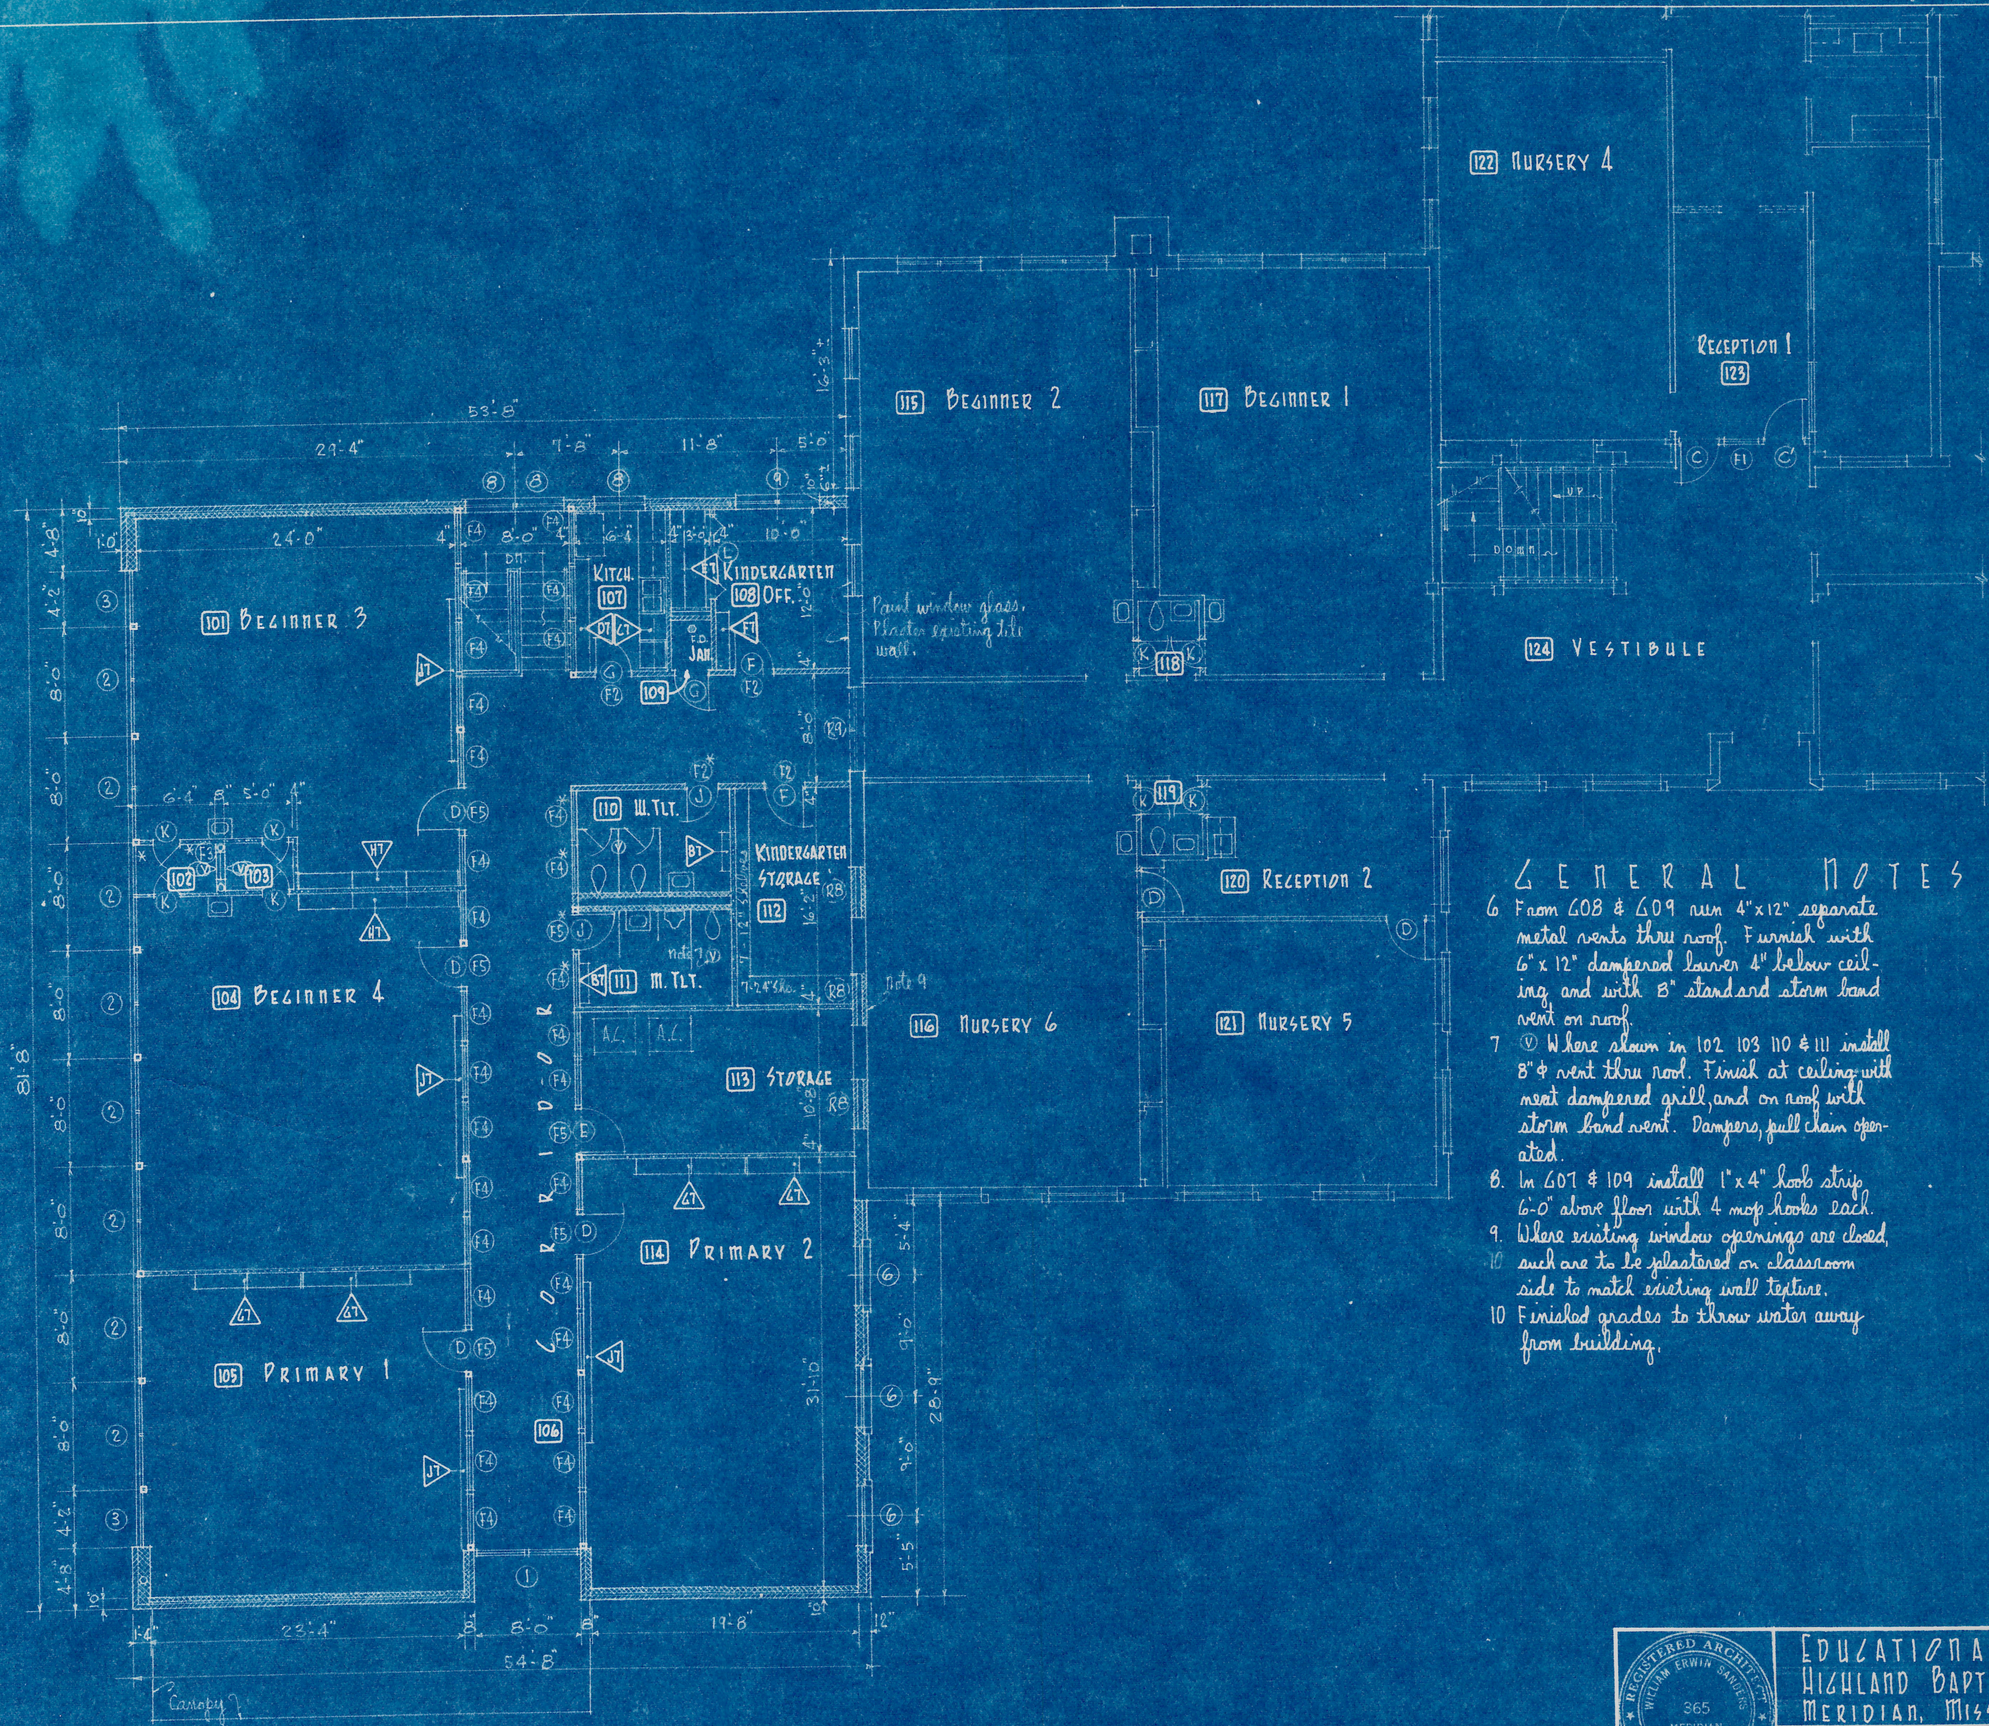

Main Floor Plan Scale: 1/8" = 1'-0"

General Notes (Continued)

6 From 108 & 109 run 4"x12" separate metal vents thru roof. Furnish with 6"x12" dampered louver 4" below ceiling and with 8" standard storm band vent on roof.

7 Ⓥ Where shown in 102 103 110 & 111 install 8"ϕ vent thru roof. Finish at ceiling with neat dampered grill, and on roof with storm band vent. Dampers, pull chain operated.

8. In 107 & 109 install 1"x4" hook strip 6'-0" above floor with 4 mop hooks each.

9. Where existing window openings are closed, such are to be plastered on classroom side to match existing wall texture.


10 Finished grades to throw water away from building.

William Erwin Sanders — Registered Architect — 365 — Meridian, Miss. — State of Mississippi

Educational Annex
Highland Baptist Church
Meridian, Miss.

W. Erwin Sanders Architect A.R.A. Meridian, Miss.


Drawn by: W.E.S.
Checked by:
Date: Mar. 10, 1961
Sht. A2

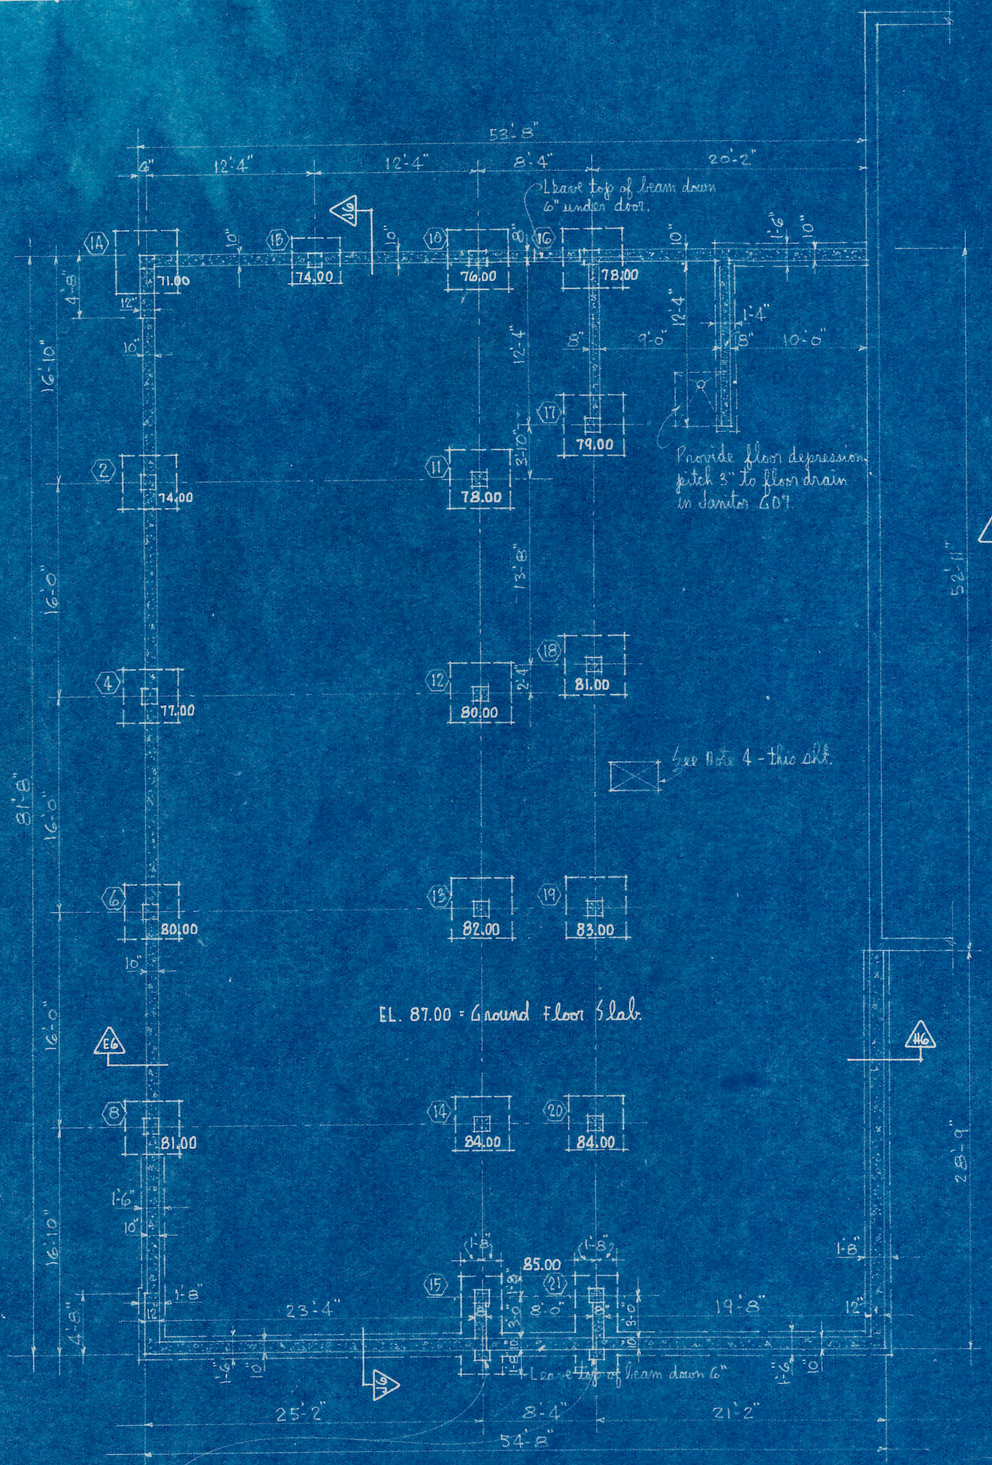

NOTE: Provide 8"x12" conc. piers for future columns. Same to have 2-3/4"x12" anchor bolts, with exposed portion coated with grease before pouring apron slab.

FOUNDATION PLAN

SCALE: 1/8" = 1'-0"

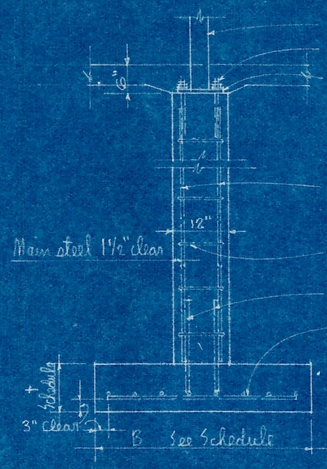


B3 TYPICAL PIER & FOOTING DETAIL

SCALE: 1/2" = 1'-0"


FOOTING SCHEDULE

Column Numbers	B Size	† Thickness	Mat Bars Each Way Quant.	Size	Spacing
1A 10 11 12 13 16 17 18 19	4'-6" x 4'-6"	11"	9	#4	5¾"
2 4 6 8 14 20	4'-0" x 4'-0"	10½"	7	#4	6½"
1B	3'-6" x 3'-6"	10½"	6	#4	7"
15 21	See Plan	10½"		#4	6"

Continuous footings shown on the plans, to be 8" deep, of the width noted and have 2 #4 bars continuous, unless noted otherwise.

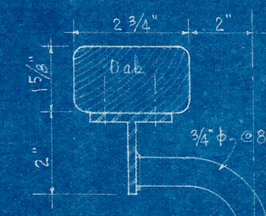

C3 RAIL CAP

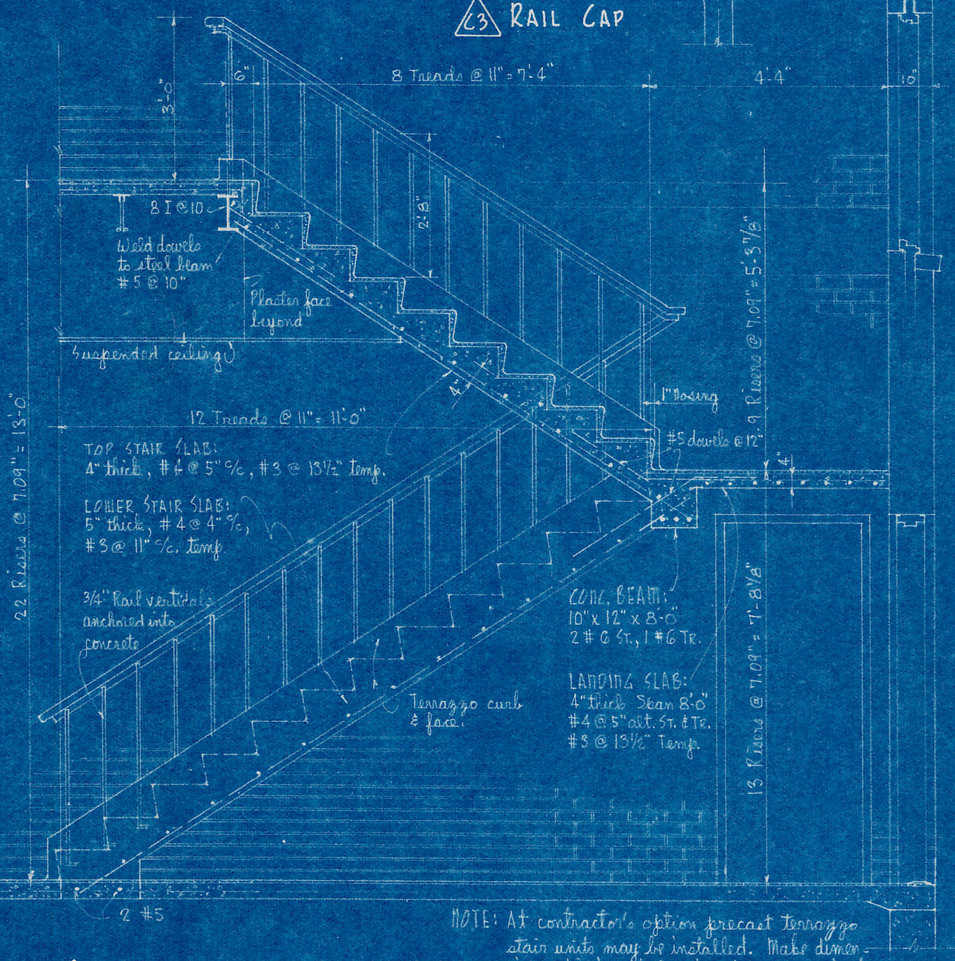

NOTE: At contractor's option precast terrazzo stair units may be installed. Make dimension adjustments in structure as required.

A3 STAIR DETAIL

SCALE: 1/2" = 1'-0"

STRUCTURAL NOTES

1. All footing computations are made on the basis of 3,000 lb. soil bearing.
2. Design of reinforcing steel to be in accord with latest A.C.I. Detailing Manual.
3. Footings to be carried to depths shown or deeper if necessary to rest on solid, undisturbed earth.
4. Construct pit under equipment, of size directed by A.C. contractor. Walls to be 4" thick reinf. with 6x6 10/10 mesh.
5. Unless otherwise shown, 12" & 10" thick concrete foundation walls to be reinforced with #4 @ 12" c/c horiz. & vert. in ea. face. Omit vertical steel from walls less than 3'-0" high from top of footing, otherwise dowel vertical steel into footing with bars of same size. 1½" Coverage.
6. Elevations shown on plan are to bottom of footings. Also see slt. A5.
7. All exposed concrete surfaces to have smooth, uniform texture and color.


REGISTERED ARCHITECT — WILLIAM ERWIN SANDERS — 365 — MERIDIAN, MISS. — STATE OF MISSISSIPPI

EDUCATIONAL ANNEX
HIGHLAND BAPTIST CHURCH
MERIDIAN, MISS.

DRAWN BY: W.E.S.
CHECKED BY:
DATE: MAR. 10, 1961


W. Erwin Sanders ARCHITECT-A.R.A. MERIDIAN, MISS.

SHT. A 3

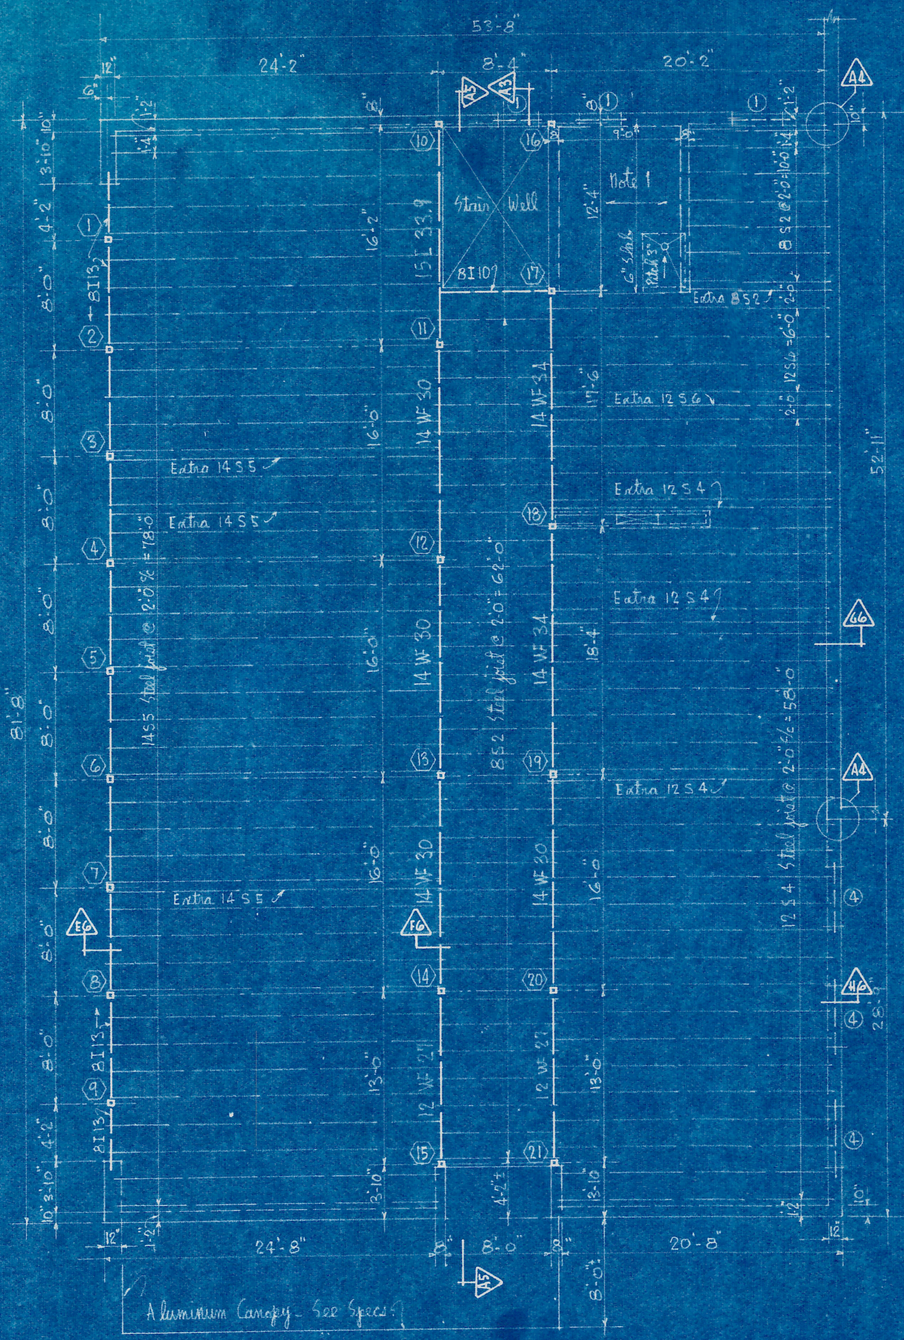


MAIN FLOOR FRAMING SCALE: 1/8" = 1'-0"

LINTEL SCHEDULE	
MARK	DESCRIPTION
①	1 L 4" x 3" x 1/4" & 1 L 5" x 3 1/2" x 5/16"
②	2 Ls 3 1/2" x 3 1/2" x 1/4" & Cast stone lintel trim
③	1 L 2" x 2 1/2" x 1/4" welded to 1 L 3 1/2" x 3 1/2" x 1/4"
④	2 Ls 5" x 3 1/2" x 5/16"
○	

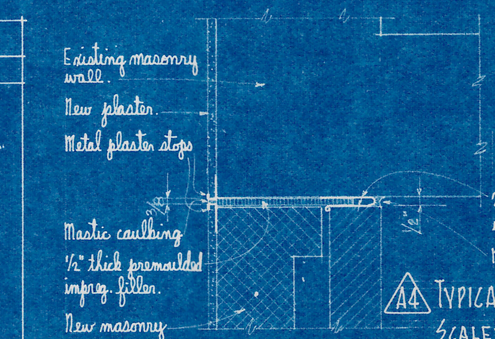


A4 TYPICAL EXPANSION JOINTS SCALE: 1 1/2" = 1'-0"

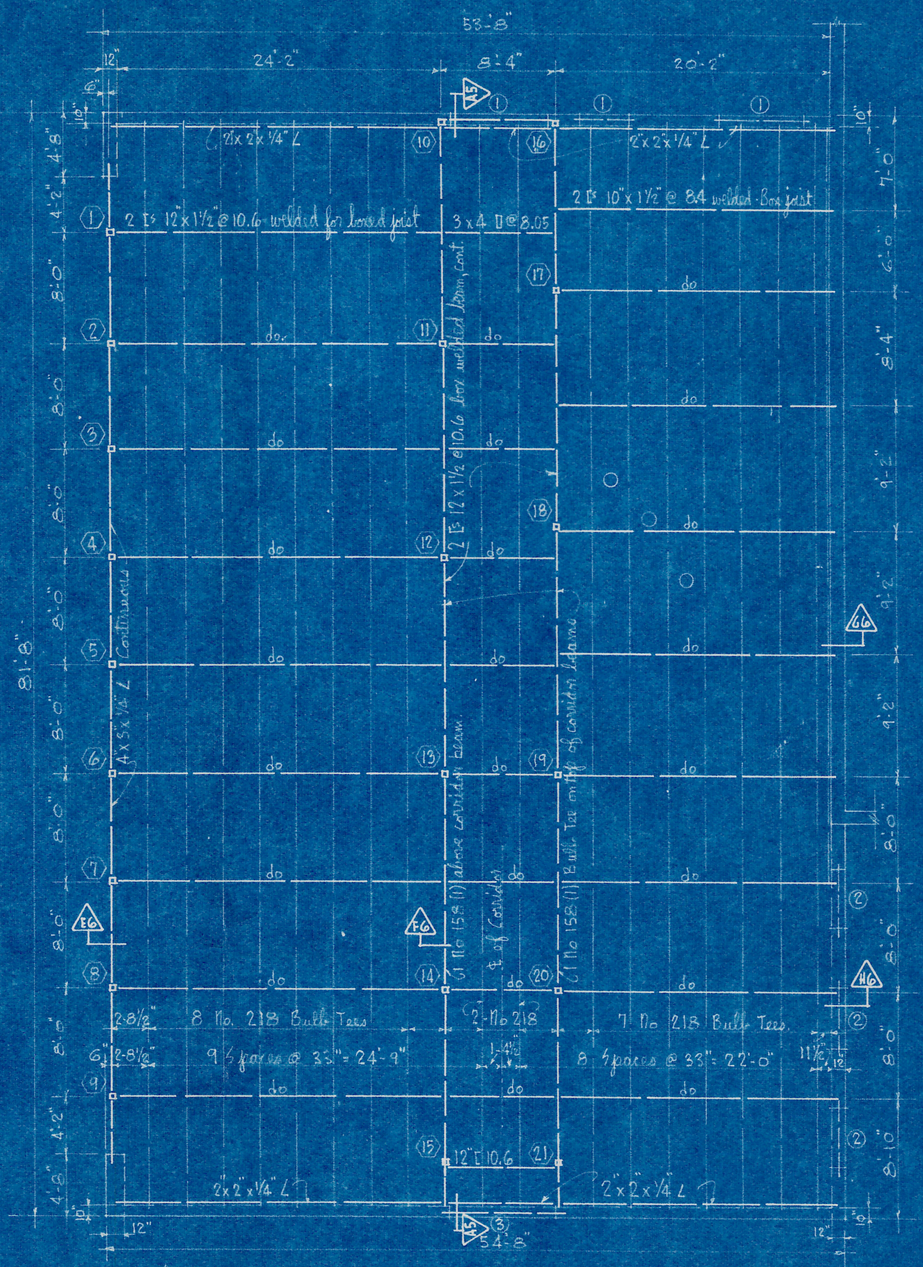

ROOF FRAMING SCALE: 1/8" = 1'-0"

6. Where openings in concrete slabs occur, provide 2 #3 on all sides extending 12" beyond opening at all corners.
7. All steel beams to bear in masonry walls on a minimum of 3 courses of brick.
8 Lintels shown on plans are for openings in walls below.

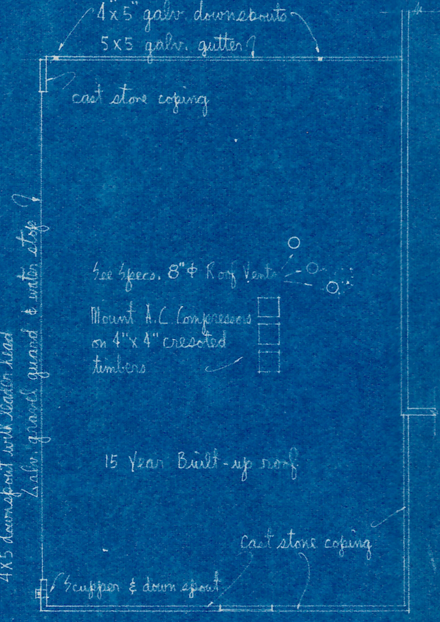

ROOF PLAN SCALE: 1/16" = 1'-0"

STRUCTURAL NOTES:


1 Pour 6" thick concrete floor slab above area 105. & pitch floor to drain in area 109. Reinforce with #4 @ 6" c/c alternate straight & trussed, #4 temp. @ 16 1/2". Provide 1" protection for all steel.
2 The design and erection of all steel joist shall conform to the requirements of the steel Joist Institute. Such to include the use of standard bridging and anchors.
3. Under all steel joist bearings provide a minimum of 2 courses of brick.
4. Floor construction over steel joist to be uncoated standard wt., 28 ga. Corruform as manufactured by Enarco Steel Products Co. with 2 1/2" structural grade concrete slab reinforced with 6 x 6 10/10 mesh. All installed according to manufacturer's recommendations.
5 Roof construction over steel bond joist to be bulb tees as indicated, welded and installed according to manufacturer's specifications. Roof deck to be 3" thick Maulrock or equal installed according to manufacturers recommendations. Deck to be tongue & grooved on unsupported edges, anchored with metal clips, to have beveled edges and felt backing factory applied. Use insulating grout.

REGISTERED ARCHITECT WILLIAM ERWIN SANDERS 365 MERIDIAN, MISS. STATE OF MISSISSIPPI


EDUCATIONAL ANNEX
HIGHLAND BAPTIST CHURCH
MERIDIAN, MISS.

W. Erwin Sanders ARCHITECT-A.R.A. MERIDIAN, MISS.

DRAWN BY: W.E.S.
CHECKED BY:
DATE: MAR. 10, 1961
SHT. A 4

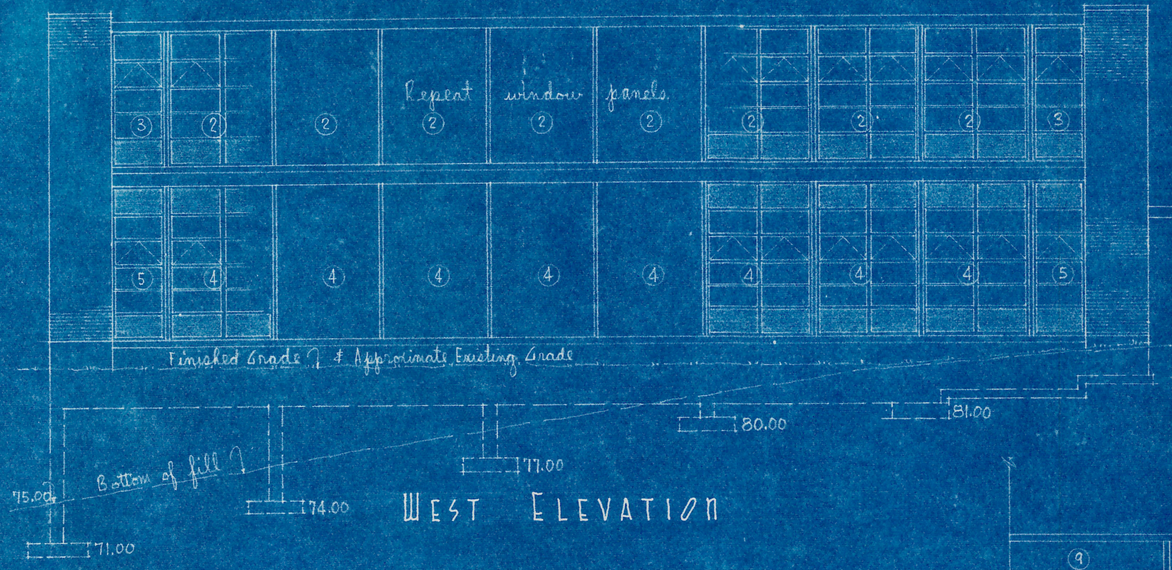


WEST ELEVATION

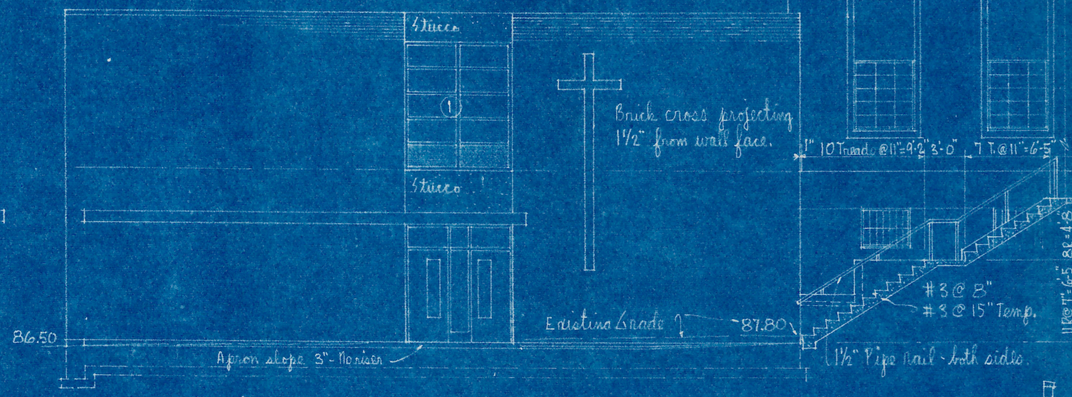


SOUTH ELEVATION

WINDOW SCHEDULE


① 8'-0" x 9'-4" Window wall unit as specified.
② 7'-9" x 10'-0 3/8" Window wall unit as specified.
③ 4'-0 3/8" x 10'-0 3/8" " " " " "
④ 7'-9" x 11'-9 7/8" " " " " "
⑤ 4'-0 3/8" x 11'-9 7/8" " " " " "
⑥ 4'-5 7/8" x 5'-3" Series 500 aluminum casement as specified
⑦ 3'-8 7/8" x 2'-9" Security type steel G2-1-G-0
⑧ 3'-8" x 4'-5½" Steel series 138 D.H. removed from (6)
⑨ 6'-2¼" x 4'-5½" " " " " " " " 9" twin unit with mullion

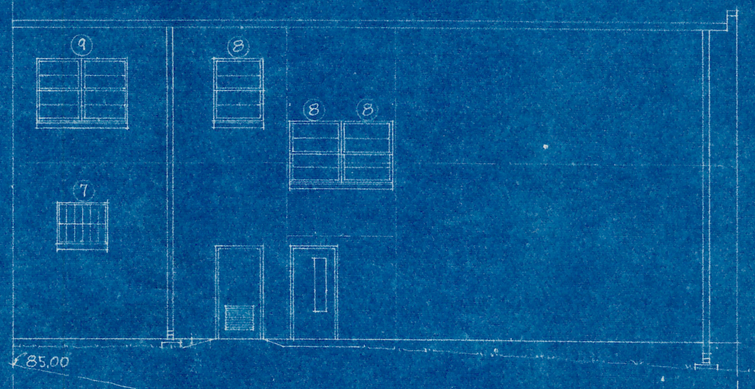

NORTH ELEVATION

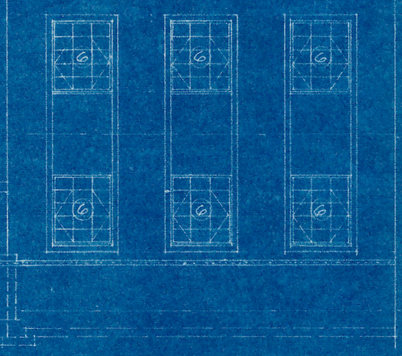

EAST ELEVATION

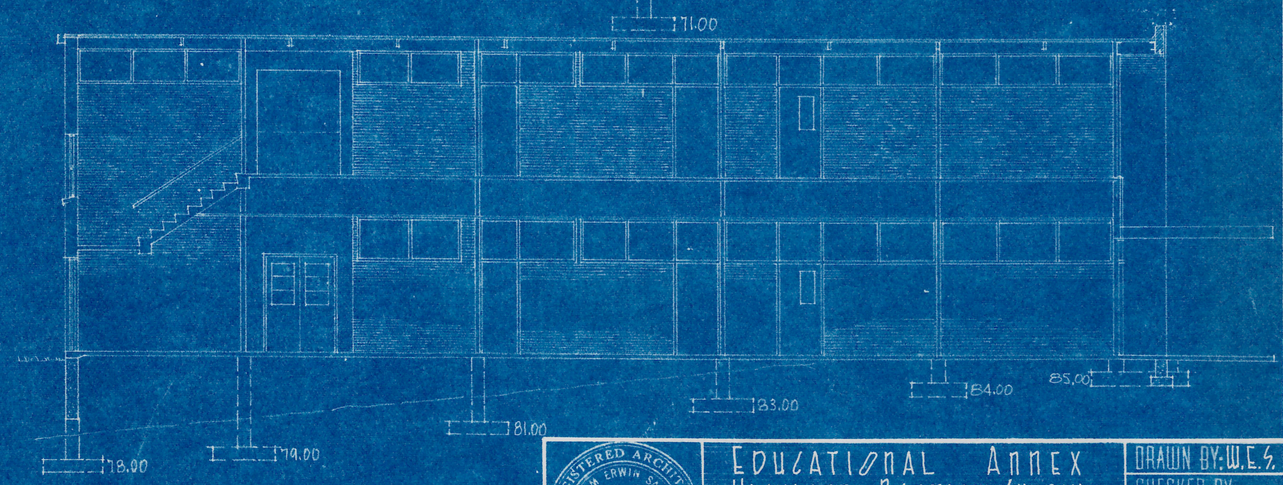

A5 LONGITUDINAL SECTION AT CORRIDOR


SCALE: ⅛" = 1'-0"

REGISTERED ARCHITECT WILLIAM ERWIN SANDERS 365 MERIDIAN, MISS. STATE OF MISSISSIPPI


EDUCATIONAL ANNEX
HIGHLAND BAPTIST CHURCH
MERIDIAN, MISS.

W. Erwin Sanders ARCHITECT-A.R.A. MERIDIAN, MISS.


DRAWN BY: W.E.S.
CHECKED BY:
DATE: MAR. 10, 1961
SHT. A5

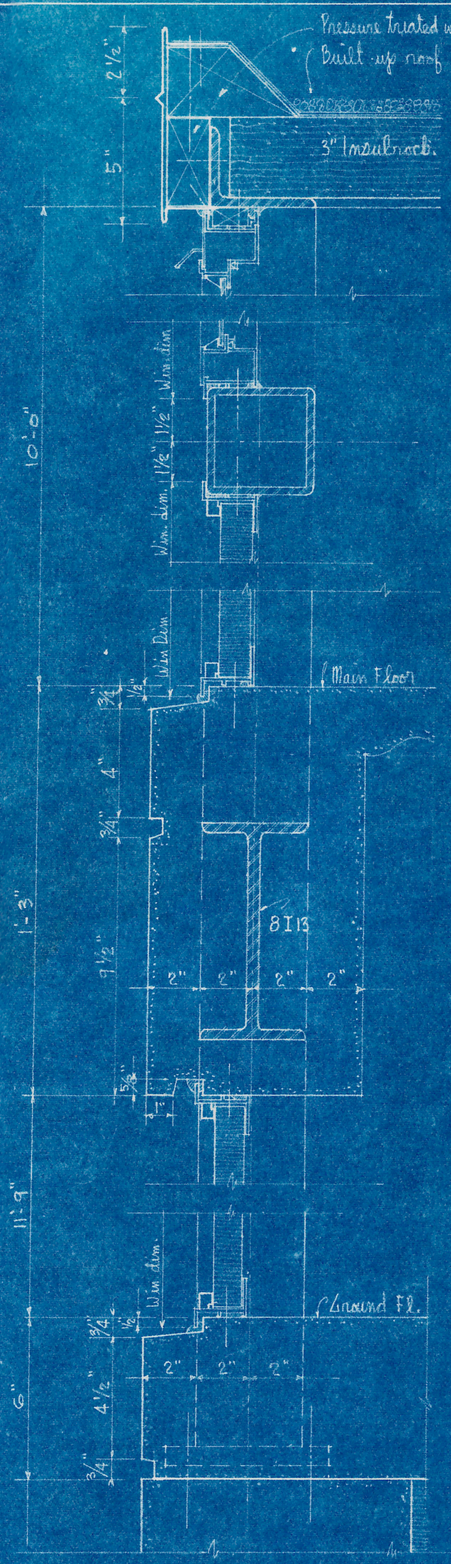

D6 WEST WALL DETAIL
SCALE: 3" = 1'-0"

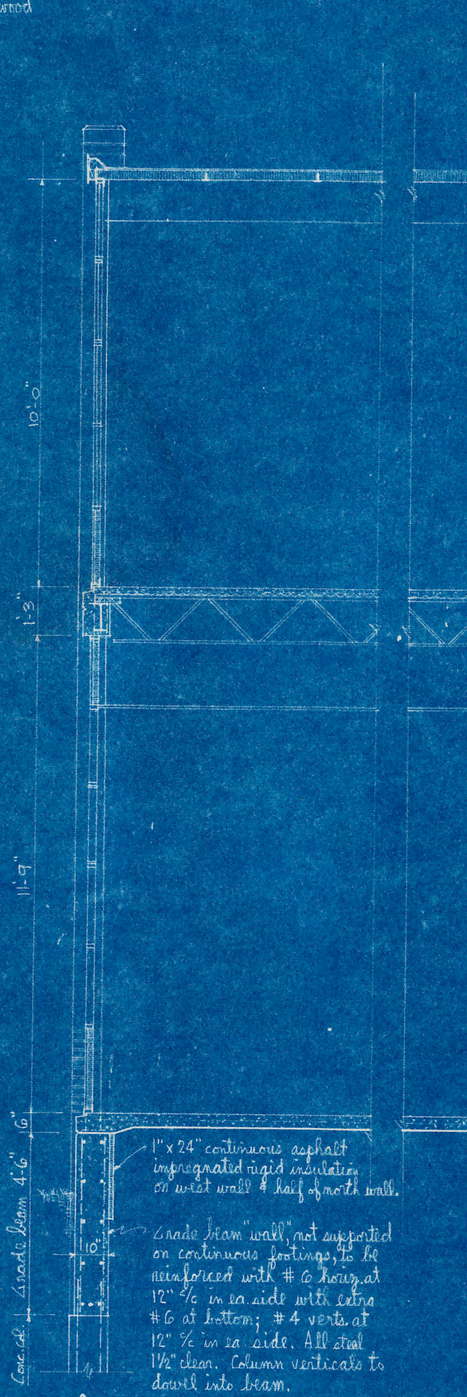


E6 WEST WALL

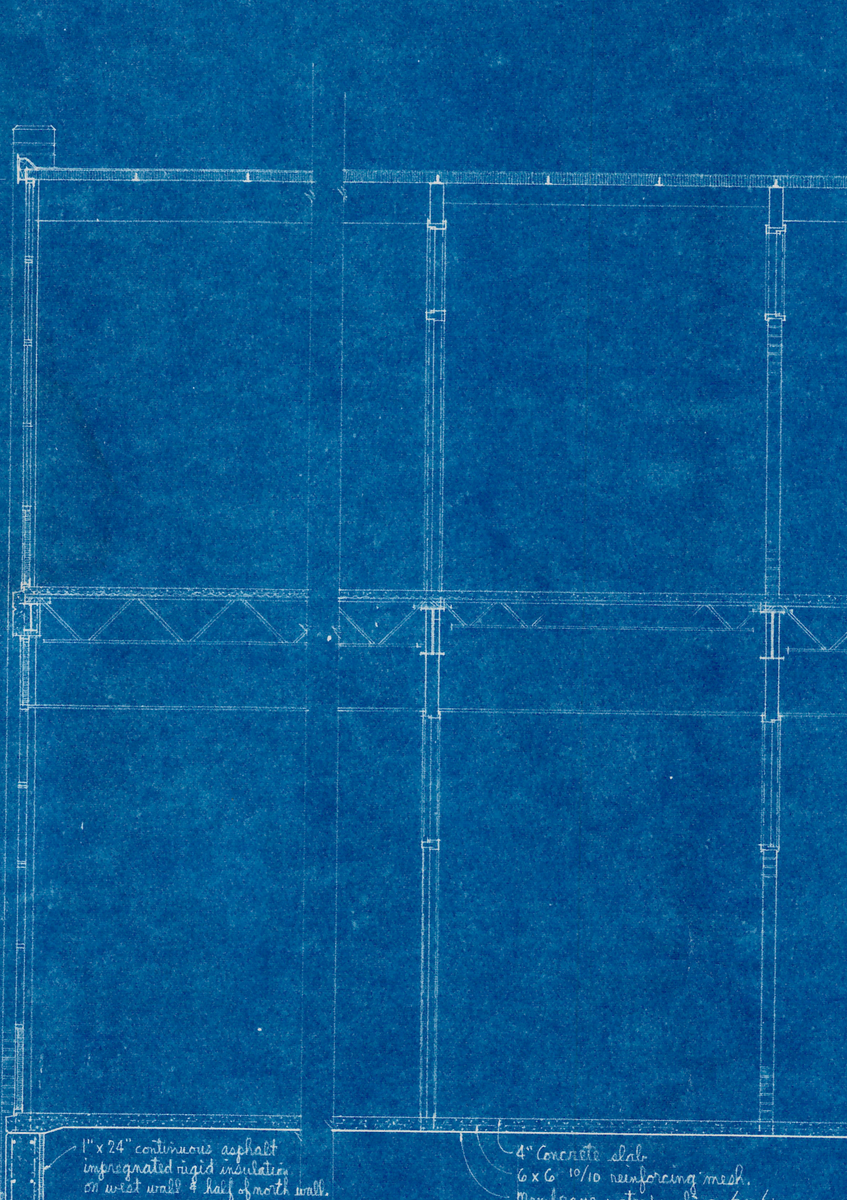


F6 INTERIOR CORRIDORS

TYPICAL CROSS SECTION · FORESHORTENED
SCALE: 3/8" = 1'-0"

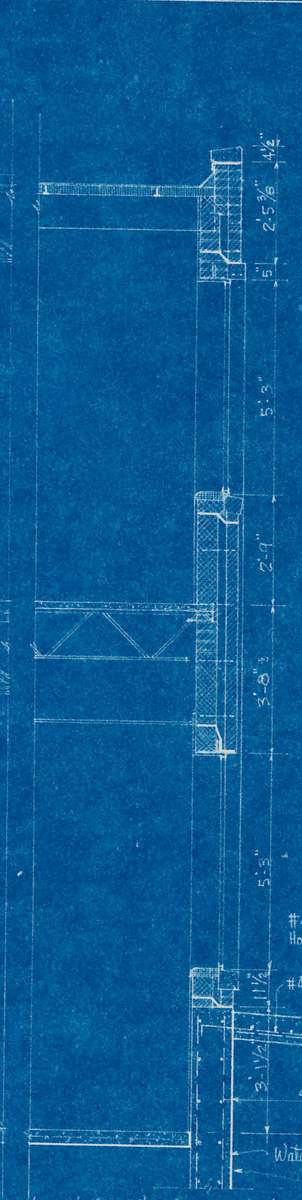


G6 AT EXISTING WALL

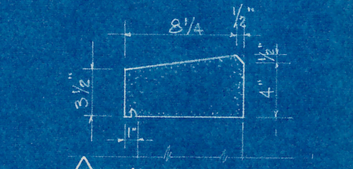

A6 COPING

B6 HEAD · JAMB SIMILAR


Clean glaze salt wrists in all windows. Reuse existing with some new.

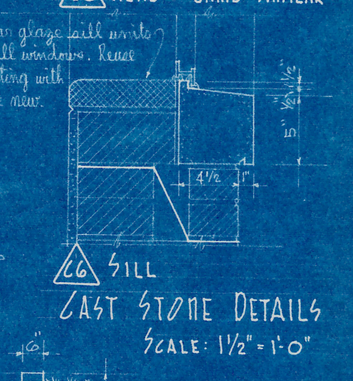

L6 SILL

CAST STONE DETAILS
SCALE: 1½" = 1'-0"

H6 EAST WALL

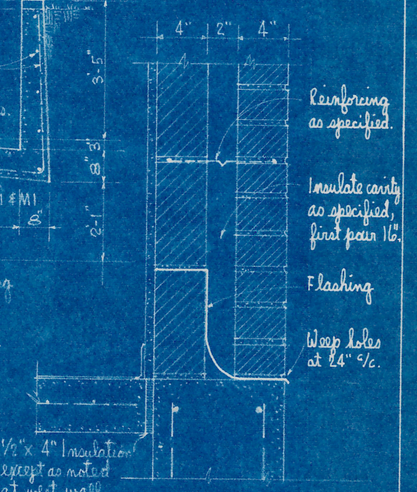


J6 TYPICAL 10" CAVITY WALL SEC.
SCALE: 1½" = 1'-0"

REGISTERED ARCHITECT · WILLIAM ERWIN SANDERS · 365 · MERIDIAN, MISS. · STATE OF MISSISSIPPI

EDUCATIONAL ANNEX
HIGHLAND BAPTIST CHURCH
MERIDIAN, MISS.

W. Erwin Sanders ARCHITECT-A.R.A. MERIDIAN, MISS.

DRAWN BY: W.E.S.
CHECKED BY:
DATE: MAR. 10, 1961
SHT. A 6

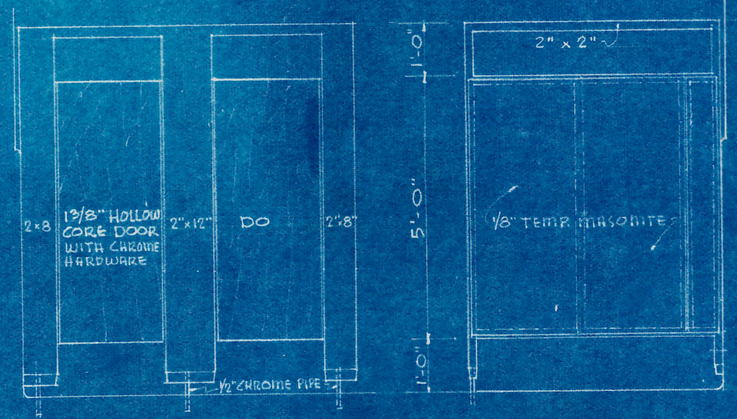





FRONT ELEVATION SIDE ELEVATION SECTION


A7 TYPICAL TOILET PARTITION DETAILS

SCALE 1/2" = 1'-0"

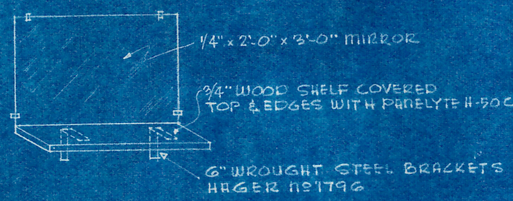

B7 TYPICAL SHELF & MIRROR

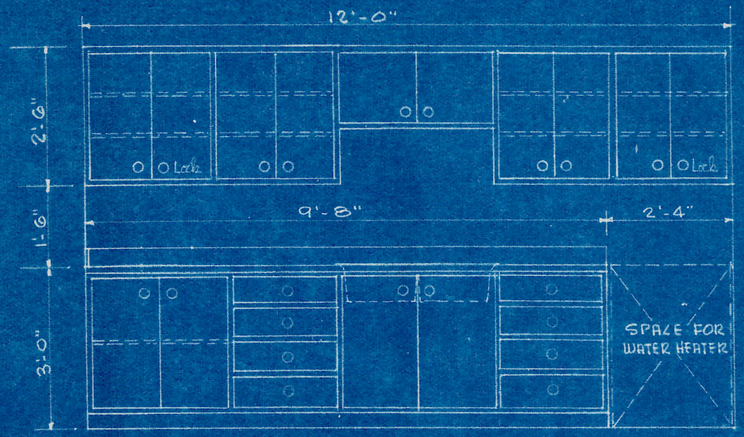


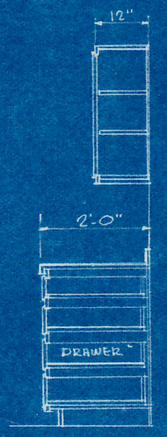


KITCHEN CABINET SPECS.

PANELYTE W68 TOP, EDGE, & BACK SPLASH. 3/4" PLYWOOD HINGED DOORS - LIP CONSTRUCTION. HINGES: EQUAL TO AMEROCK 730B-P-3/8", PRINT OVER, SEMI-CONCEAL. DOOR CATCHES: MAGNETIC TYPE. DRAWERS TO BE LIP FRONT, INSTALLED ON KNAPE & VOGT KV. 1300 DRAWER SLIDES. PULLS FOR DOORS & DRAWERS TO BE 2" DIAMETER FINGER HOLES.

A7 ELEVATION SECTION

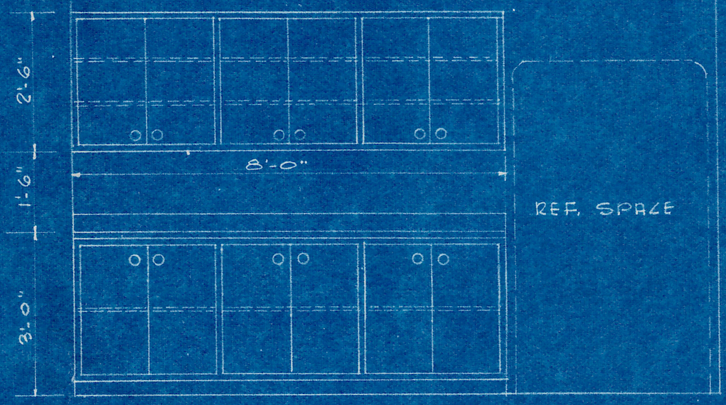


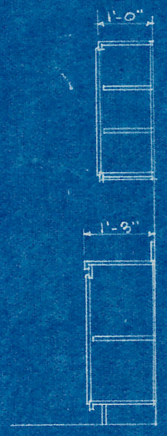

D7 ELEVATION SECTION

TYPICAL KITCHEN CABINET DETAILS


SCALE 1/2" = 1'-0"

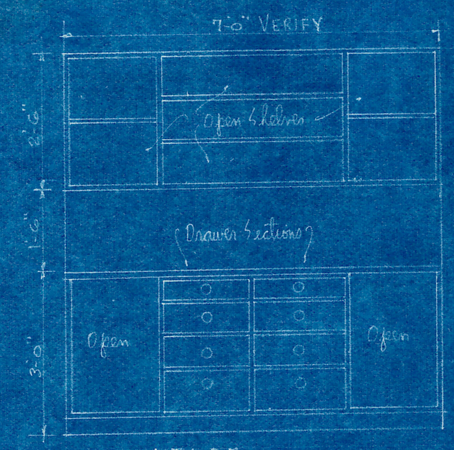

ELEVATION

E7 SUPPLY - KINDERGARTEN OFF.

Section & specifications similar to KIT. 1ABS.

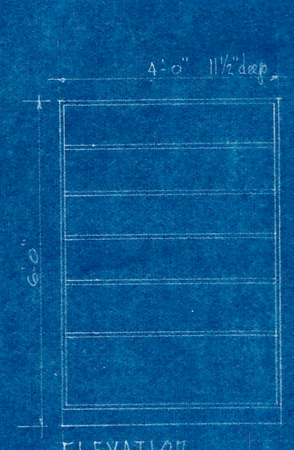


ELEVATION


F7 BOOKSHELVES 108

1" stock shelves rested and supported on adjustable metal supports. 1/8" hardboard back.

Specs. similar to Kitchen cabinets

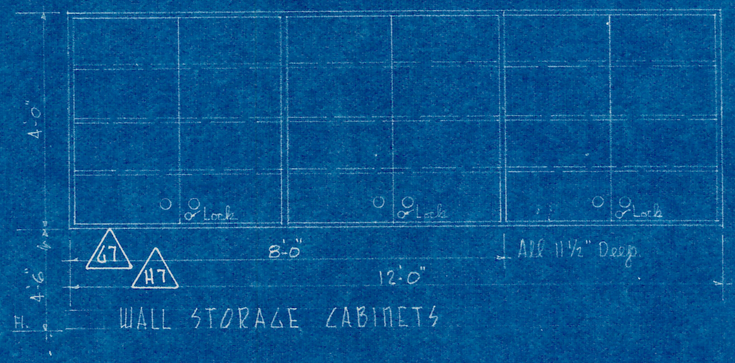

WALL STORAGE CABINETS

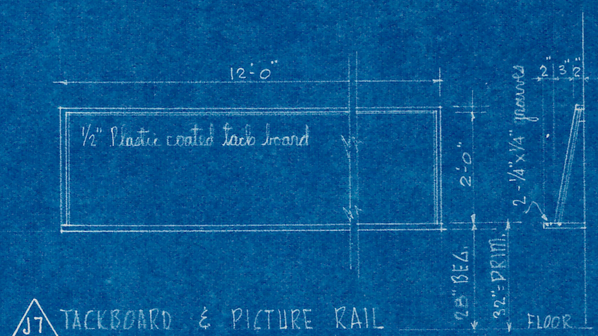

J7 TACKBOARD & PICTURE RAIL

REGISTERED ARCHITECT WILLIAM ERWIN SANDERS 365 MERIDIAN, MISS. STATE OF MISSISSIPPI

EDUCATIONAL ANNEX
HIGHLAND BAPTIST CHURCH
MERIDIAN, MISS.

W. Erwin Sanders ARCHITECT-A.I.A. MERIDIAN, MISS.

DRAWN BY:
CHECKED BY: W.E.S.
DATE: MAR. 10, 1961
SHT. A 7

SWITCH SCHEDULE


SWITCH	DESCRIPTION	CONTROLS
B	60 AMP 3φ, 3 POLE, NON FUSIBLE, RAINTIGHT BULLDOG #NFR 352 LOCATED ON ROOF	COMPRESSOR FOR ZONE 2 MAIN FLOOR
C	60 AMP 3φ 3 POLE, NONFUSIBLE, RAINTIGHT BULLDOG #NFR 352 LOCATED ON ROOF	COMPRESSOR FOR ZONE 1 GROUND FLOOR
D	60 AMP 3φ 3 POLE, 50 AMP FUSE BULLDOG #F-322 LOCATED ON MAIN FL.	AUX. HEAT FOR ZONE 2 MAIN FLOOR
E	60 AMP 1φ 2 POLE, 2 FUSE, 50 AMP FUSE BULLDOG #SN 322 LOCATED ON MAIN FL.	AUX. HEAT FOR ZONE 3 MAIN FLOOR
F	30 AMP 3φ 4 POLE S/N, 3 FUSE, RAINTIGHT BULLDOG #NR-421 LOCATED ON ROOF	COMPRESSOR FOR ZONE 3 MAIN FLOOR

FIXTURE SCHEDULE

SYMBOL	DESCRIPTION
A	EXISTING FIXTURES TO BE REMOVED FROM RM NOS. 115, 116, 117, 120, 121, & 122
B	DAYBRIGHT LUVEX-2R #R46255, 8' HANGERS, 2-RAPID START COOL WHITE LAMPS, 40W
C	PORCELAIN BASE KEYLESS
D	ART METAL #3607 150W LAMP
E	ART METAL #3540 200W LAMP
F	APPLETON "800" SERIES JUNCTION BOX #G.800 3 MED. BASE LAMP HOLDERS-3-150W PAR 38 FLOODS
G	ART METAL #2682-2 200 W LAMP
H	PORCELAIN BASE PULL CHAIN
I	ART METAL #3388 100 W LAMP


SYMBOLS

- HUBBELL #SP-49-1 RECEPTACLE (EXCEPT IN KITCHEN)
- HUBBELL #5262-1 RECEPTACLE (LOCATED IN KITCHEN)
- HUBBELL #1201-1 SINGLE POLE OR 1203-1 THREEWAY
  COVERS HUBBELL #97071 OR 97101 STAINLESS STEEL
- (P) WALKER BULLDOG PLUG STRIP - RECP. AT 2' INTERVALS.
- CONDUIT CONCEALED IN CONCRETE SLAB
- WIREMOLD EXPOSED ON CEILING
- CONDUIT CONCEALED IN JOIST SPACE
- TELEPHONE OUTLET - PROVIDE WITH 1 HOLE STAINLESS STEEL FACE PLATE
- BUZZER - EXTEND BUZZER SYSTEM TO LOCATION SHOWN

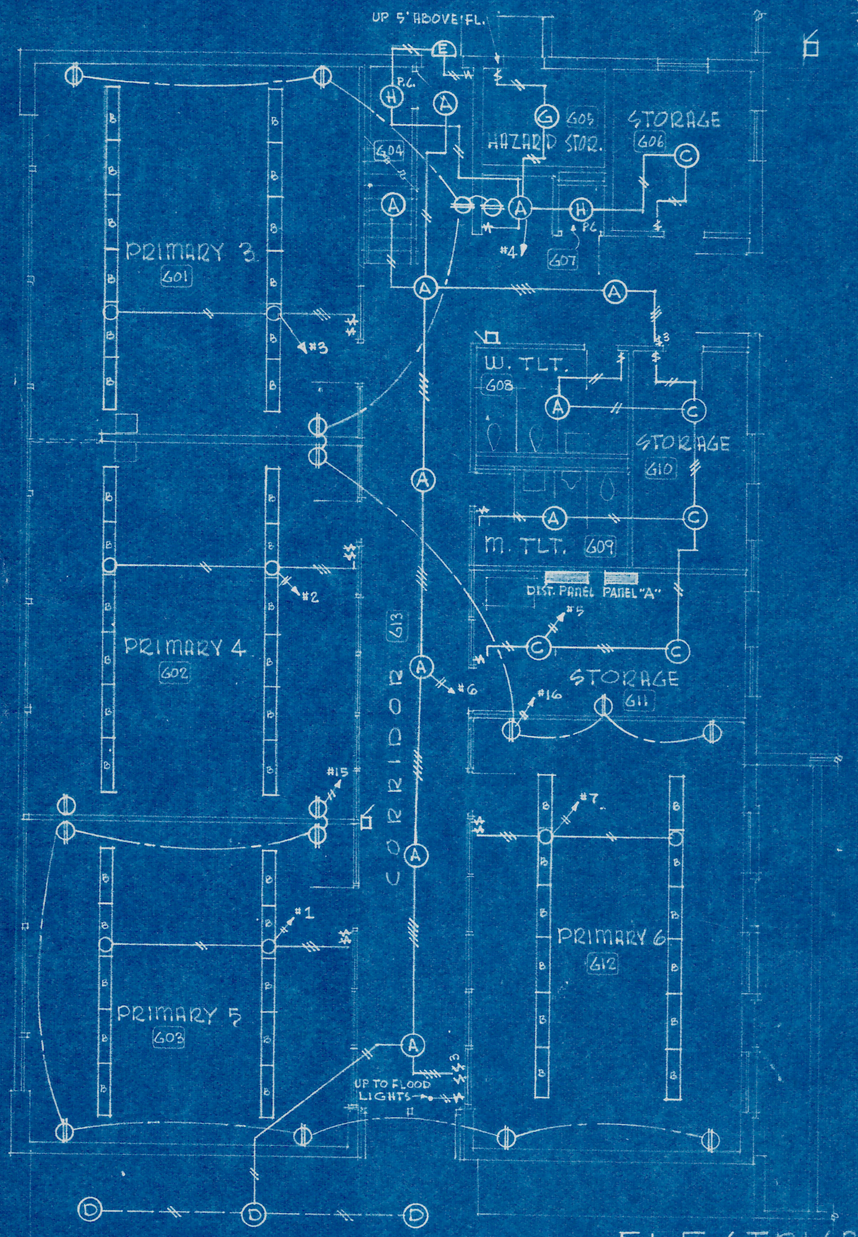

GROUND FLOOR PLAN

SCALE 1/8" = 1'-0"

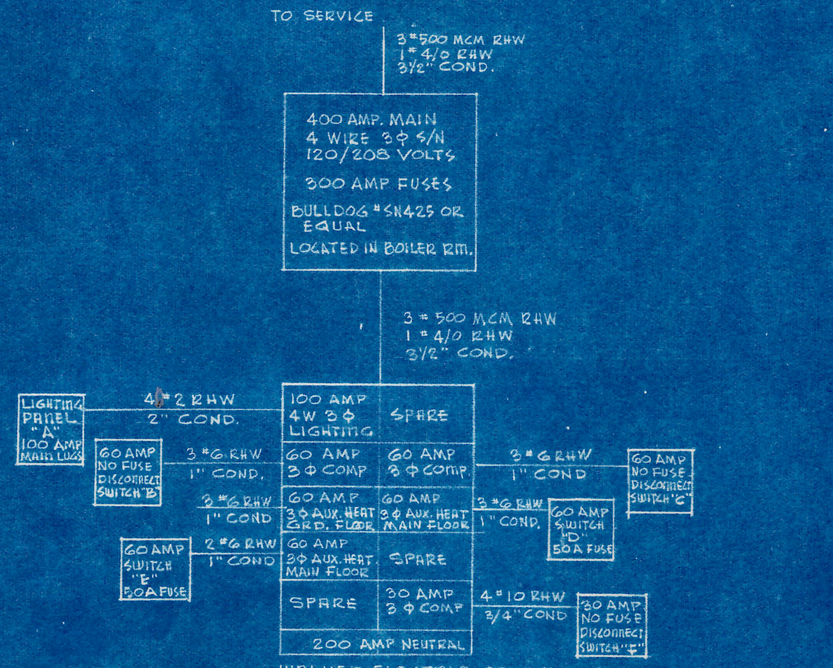

WALKER ELECTRIC CO. VACO-BREAK DISTRIBUTION PANEL ENCLOSURE #30853 OR EQUAL

RISER DIAGRAM

NOTE:
SEE SHT. E2 FOR PANEL "A" SCHEDULE

REGISTERED ARCHITECT WILLIAM ERWIN SANDERS 365 MERIDIAN, MISS. STATE OF MISSISSIPPI


ELECTRICAL DESIGNED BY R.H.


EDUCATIONAL ANNEX
HIGHLAND BAPTIST CHURCH
MERIDIAN, MISS.


DRAWN BY: J.M.G.A.
CHECKED BY:
DATE: MAR. 10, 1961

W. Erwin Sanders ARCHITECT-A.R.A. MERIDIAN, MISS.

SHT. E1

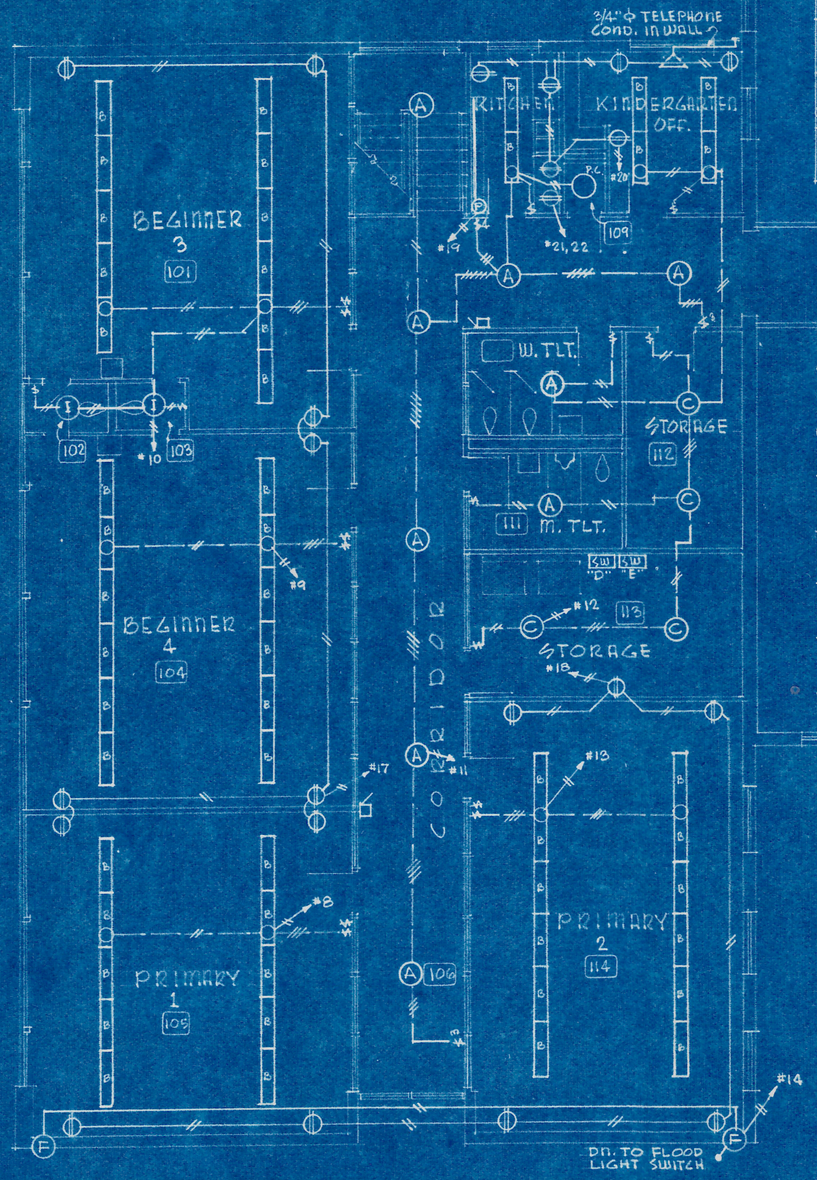

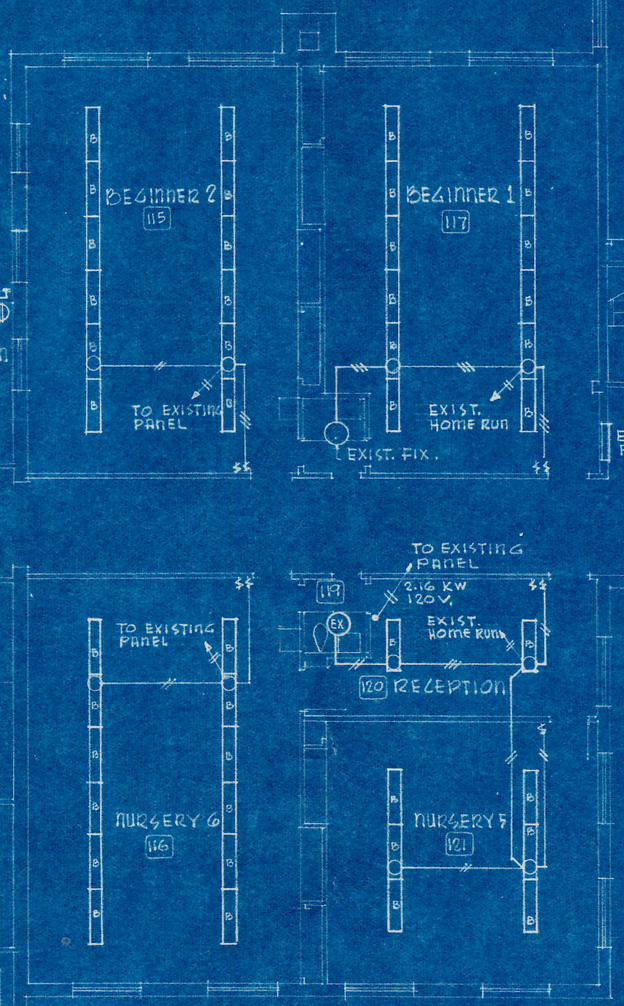

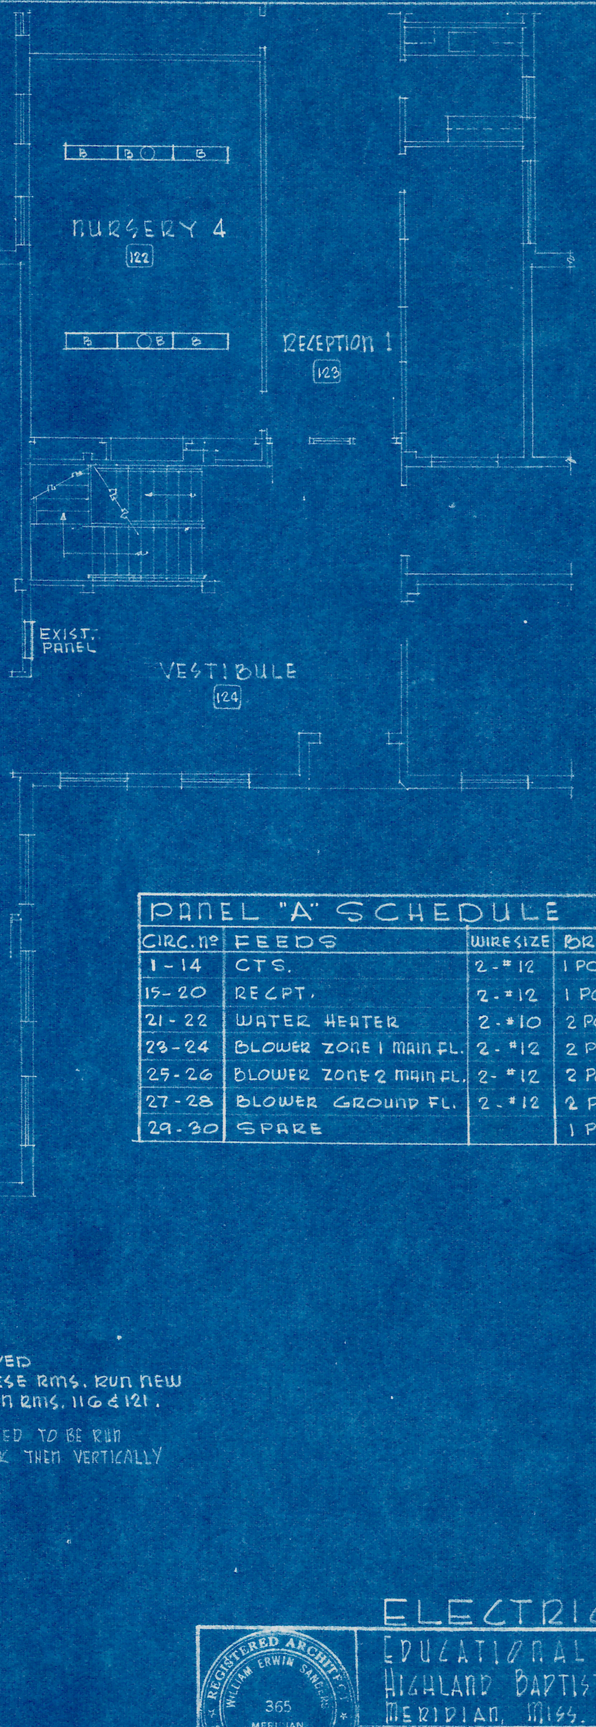

PANEL "A" SCHEDULE

CIRC. Nº	FEEDS	WIRE SIZE	BREAKER	REMARKS
1 - 14	CTS.	2 - #12	1 POLE 20 AMPS	
15 - 20	RECPT.	2 - #12	1 POLE 20 AMPS	
21 - 22	WATER HEATER	2 - #10	2 POLE 30 AMPS	
23 - 24	BLOWER ZONE 1 MAIN FL.	2 - #12	2 POLE 20 AMPS	
25 - 26	BLOWER ZONE 2 MAIN FL.	2 - #12	2 POLE 20 AMPS	
27 - 28	BLOWER GROUND FL.	2 - #12	2 POLE 20 AMPS	
29 - 30	SPARE		1 POLE 20 AMPS	

NOTES:

FIXTURES ON THIS FLOOR IN NEW BUILDING TO BE MOUNTED ON UNISTRUT ON BOTTOM OF CEILING JOIST.

EXISTING LIGHTS IN 115 & 117 ARE NOW SERVED ON 1 CIRCUIT. SEPARATE CIRCUITS IN THESE RMS. RUN NEW HOME RUNS IN RM. 115. SAME TO APPLY IN RMS. 116 & 121.

CONDUIT FOR SWITCH LEGS IN 4" BRICK UNPLASTERED TO BE RUN HORIZ. TO METAL DOOR FRAME CONCEALED IN BRICK THEN VERTICALLY IN HOLLOW DOOR FRAME TO CEILING.

MAIN FLOOR PLAN SCALE 1/8" = 1:0"

ELECTRICAL DESIGNED BY R.H.

REGISTERED ARCHITECT WILLIAM ERWIN SANDERS 365 MERIDIAN, MISS. STATE OF MISSISSIPPI

EDUCATIONAL ANNEX
HIGHLAND BAPTIST CHURCH
MERIDIAN, MISS.

W. Erwin Sanders ARCHITECT A.I.A. MERIDIAN, MISS.

DRAWN BY: J.M.A.
CHECKED BY:
DATE:
SHT. E2

Property Line

Present top of bank
Proposed top of bank

Remove gas line under bldg. and install new 1¼" Class A, 40 black steel.

Gas Meter

16"x24" Splash blk.

ANNEX

EXISTING BUILDING

Existing ¾" water

New 2" water Type L Copper

New gate valve in C.I. box.

Existing 2½" C.I. Turf

Existing 1¼" H.P.

New Conc. walk

Existing walk

6" T.C. Area drain & down spout drain discharged in rock bed by GEN. CONTR.

6" T.C.

Existing 6" T.C. San. Sewer run to 26 Street

FUTURE BUILDING

SITE PLAN
SCALE: 1"=30'

34 Avenue

27 Street

53'-8"
31'-4"
5'-8"
11'-8"
5'-0"

PRIMARY 3

WAZARD. STOR.

STOR.

New sewer work begins here

Existing 6" C.I.

FD-1 JAM.

2"

6"

W. TLT.

W.C-1 W.C-2 L-2

STORAGE

CO

Run 1½" water supply to Main Fl. toilets

L-1 L-2 U-1 WC-2

M. TLT.

Air gap

STORAGE

2"

FPH-1

L-1

PRIMARY 4

Remove existing 6" T.C.

4"

CO

CORRIDOR

PRIMARY 5

New 6" C.I. to 5'-0" from bldg. ?

PRIMARY 6

New 2" water See Site Plan

1½" VTR.

3" VTR.

Fixed Air Gap for A.C. condensate 24" above floor. Lines insulated as specified.

1½

6"

14"

L-2 WC-1 WC-2 U-1

2"

3"

Floor C.O., J.R. Smith figure 642

Floor C.O., J.R. Smith 642-2

TOILETS, 408, 409, 110 & 111

SANITARY RISER DIAGRAMS
NO SCALE

Hold vents fast against lavatory walls.

4" Wall C.O. J.R. Smith figure 525

4"?

2"

L-1 WC-2

2" VTR.

S-1 FD-1

601, 602, 101, 102, 103, 104

JAN. 107, 109, KIT. 107

PLUMBING

23'-8"
8"
3'-8"
19'-8"
1'-0"

See Site Plan

54'-8"

GROUND FLOOR PLAN
SCALE: ⅛" = 1'-0"


REGISTERED ARCHITECT W. ERWIN SANDERS STATE OF MISSISSIPPI

EDUCATIONAL ANNEX
HIGHLAND BAPTIST CHURCH
MERIDIAN, MISS.

DRAWN BY: W.E.S.
CHECKED BY:
DA: MAR. 10, 1961

W. Erwin Sanders ARCHITECT-A.R.A. MERIDIAN, MISS.

SHT. M 1

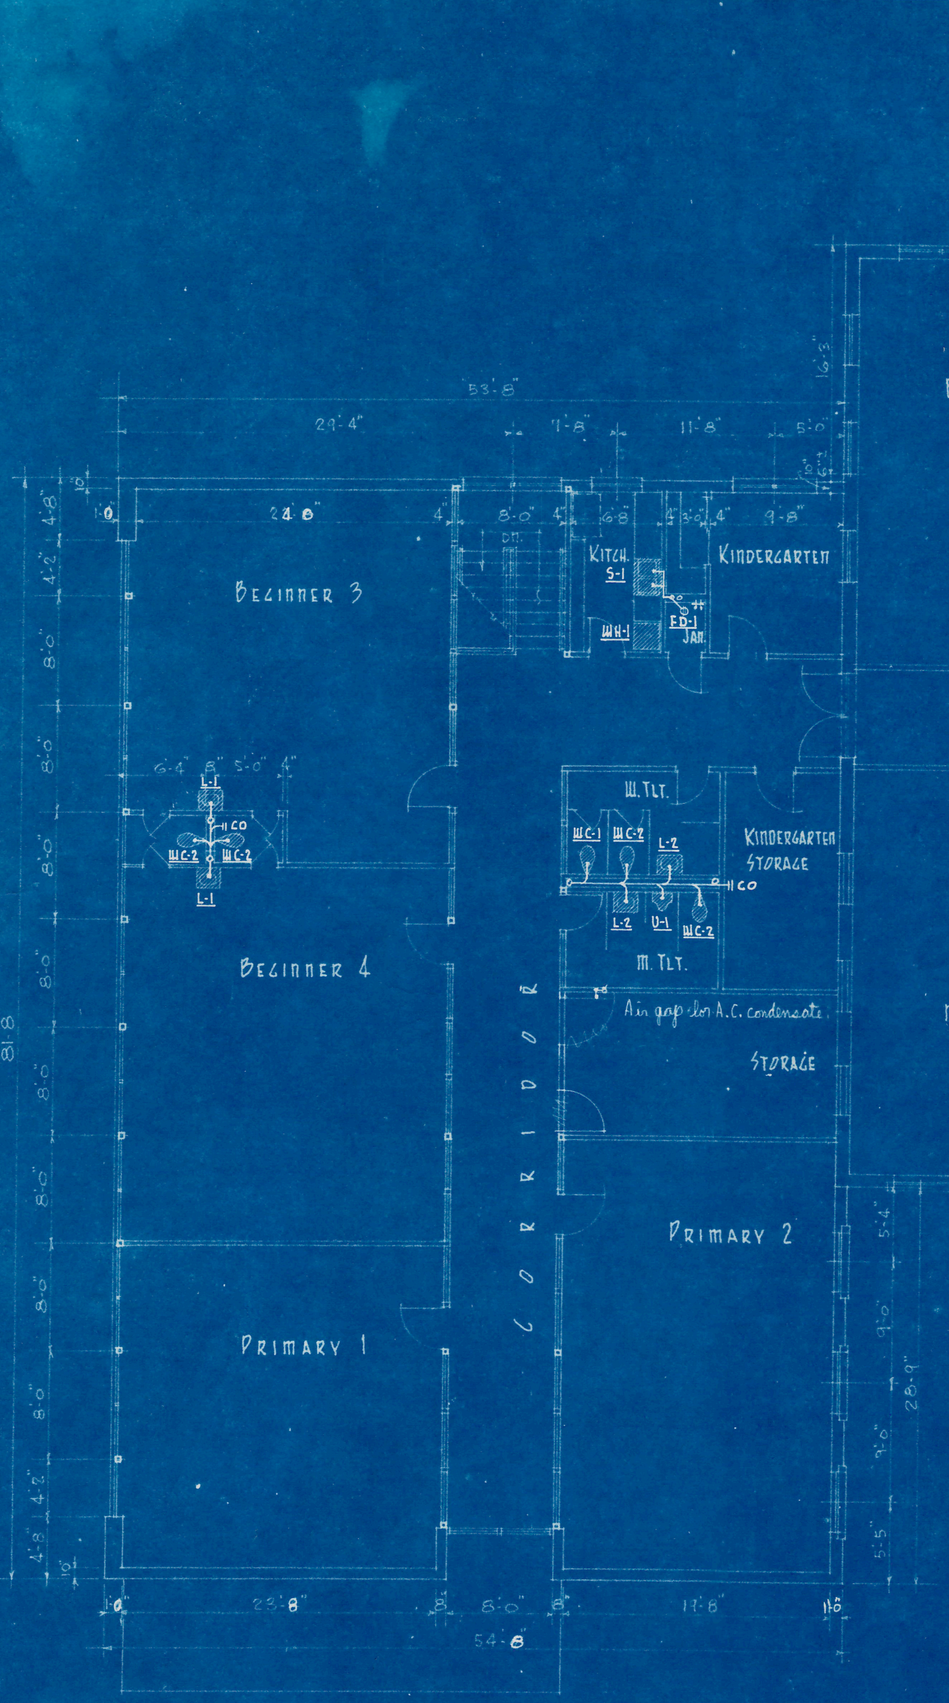

MAIN FLOOR PLAN SCALE: 1/8" = 1'-0"

PLUMBING NOTES

1. Sanitary floor clean outs to be J.R. Smith Fig. 642 for Main Floor.
2. Sanitary wall clean outs to be J.R. Smith Fig. 525 for Main Floor.
3. Sanitary floor clean outs to be J.R. Smith Fig. 642-2 for Ground Floor.
4. In existing Boiler Rm. install cut off valve in cold water supply to domestic water heater.
5. New plumbing fixtures installed in existing building to be tied into existing plumbing lines, including hot water lines, in a neat manner, concealed lines where practical.

PLUMBING


REGISTERED ARCHITECT WILLIAM ERWIN SANDERS 365 MERIDIAN, MISS. STATE OF MISSISSIPPI

EDUCATIONAL ANNEX
HIGHLAND BAPTIST CHURCH
MERIDIAN, MISS.

DRAWN BY: W.E.S.
CHECKED BY:
DATE: MAR. 10, 1961

W. Erwin Sanders ARCHITECT A.I.A. MERIDIAN, MISS.

SHT. M 2

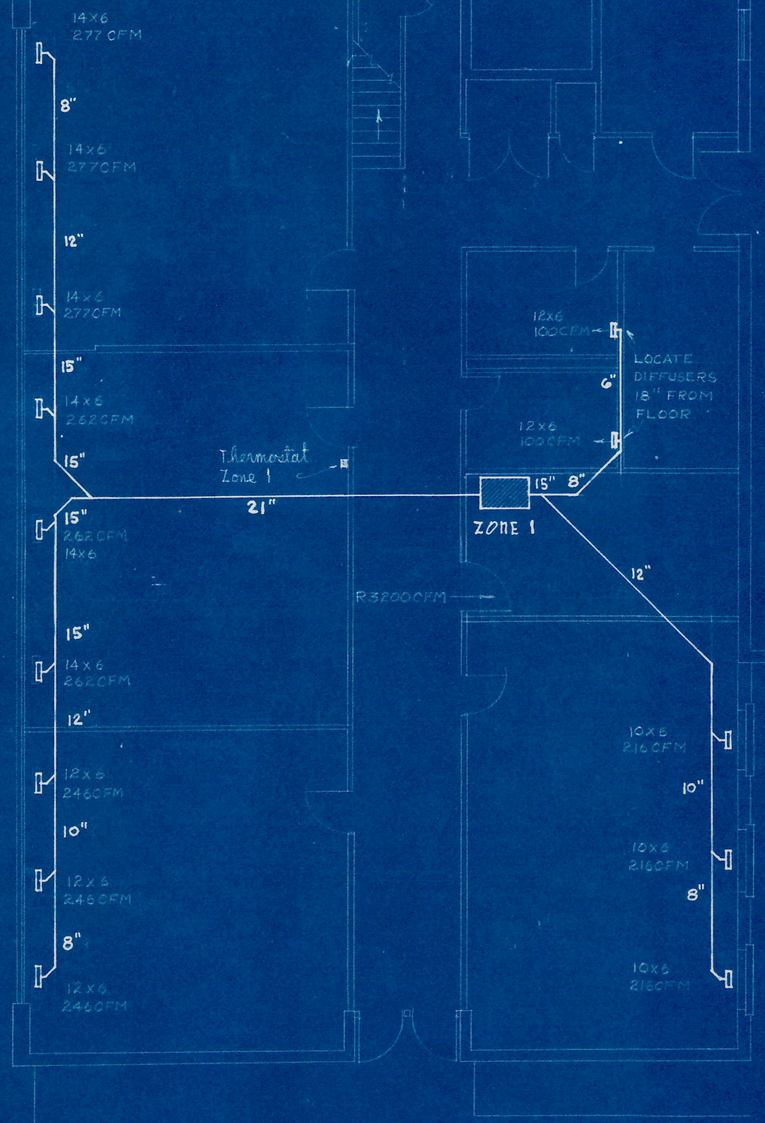

GROUND FLOOR PLAN SCALE: 1/8"=1'-0"

EQUIPMENT:

ZONE 1:

General Electric WTA 96A3 with WTE 96AC. Cooling capacity to be 94,000 BTUH based on 95° F ambient temperature outside and 80° F DB 67° F WB indoors when cooling 3200 C.F.M. Heating: 98,000 BTUH rating
Install additional 30 KW Strip supplementary heater

ZONE 2:


Same units as zone 1 except additional supplementary heater to be 13.8 KW strip.

ZONE 3:

General Electric WTA 36F with WTE 36AC. Cooling capacity to be 34,000 BTUH with 1350 C.F.M. Heating: 40,000 BTUH.
Install additional 6.9 KW strip supplementary heater.

GENERAL:

1. Each zone equipment to be complete as described in Weathertron Unit specification sheet including G. E. thermostat and controls with heating - cooling season selector switch, filters, and full charge of refrigerant.
2. Floor diffusers to be Hart & Cooly # 411, metalustre finish in sizes shown. Side wall diffusers to be Hart & Cooly # 401, prime coat in sizes shown.
3. Return air grills to be furnished and installed by the General Contractor.
4. Supply ducts under floor slab to be installed as detailed of terra cotta pipe as sized on the drawings. Feeder lines to be 4" below surface of floor slab, lines at registers to be 2" below surface. All galv. metal to be embedded with a minimum of 2" concrete on all sides. All underground joints to be absolutely watertight by means of necessary caulking and concrete grout and approved mastic compound at metal joints. Use T.C. 1/8 bends or 1/8 only - no 90° elbows.
5. All supply register boots (form boxes) to be made of galv. sheet metal of proper size and design to receive supply registers.
6. Ductwork in joist space and in ceiling area to be in accord with NBFU and latest edition of ASHAE Guide.
7. Insulation of (a) refrigerant suction and condensate lines to be Armstrong "Armaflex" applied as recommended by mfgr., and (b) supply air ducts to be insulated with Gustin - Bacon Ultralite #300 with foil sbrim - kraft vapor barrier applied as recommended by the manufacturer.

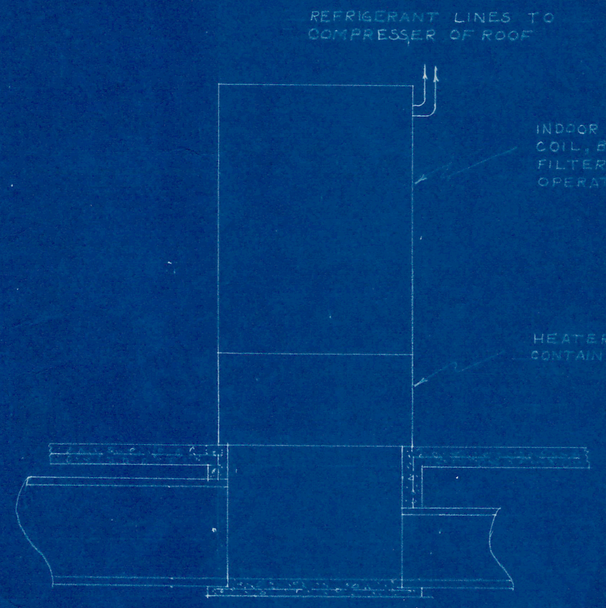

TYPICAL EQUIPMENT PIT SECTION


AIR CONDITIONING

REGISTERED ARCHITECT
WILLIAM ERWIN SANDERS
365
MERIDIAN, MISS.
STATE OF MISSISSIPPI


EDUCATIONAL ANNEX
HIGHLAND BAPTIST CHURCH
MERIDIAN, MISS.

W. Erwin Sanders ARCHITECT-A.R.A.
MERIDIAN, MISS.

DRAWN BY: E.D.
CHECKED BY: W.E.S.
DATE: MAR. 10, 1961
SHT. M 3

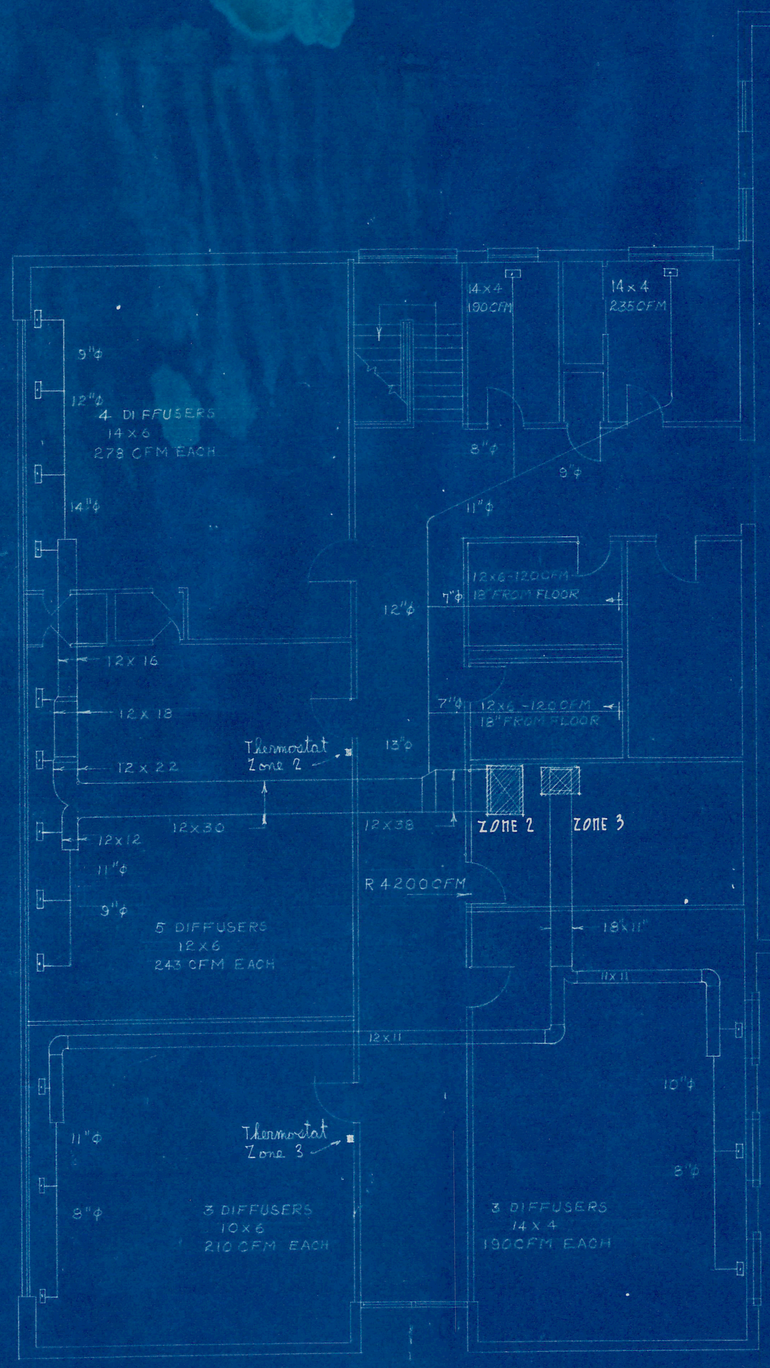

MAIN FLOOR PLAN SCALE: 1/8" = 1'-0"

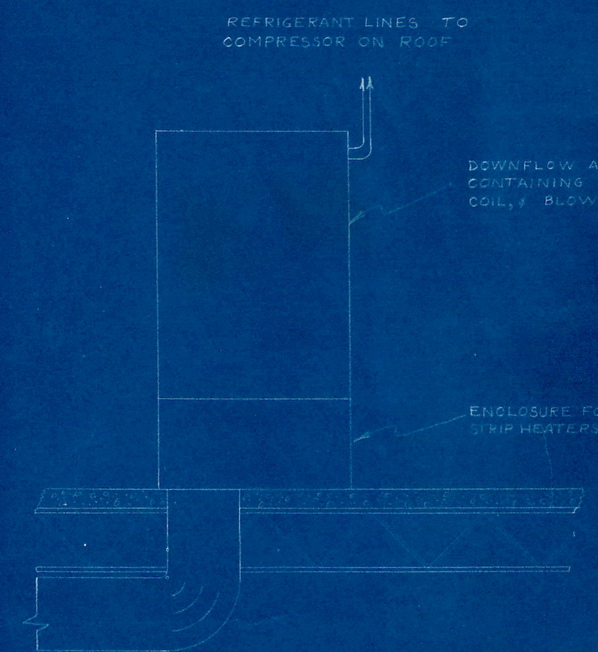

TYPICAL SECTION THRU FLOOR SLAB

8. Connect insulated condensate lines to air gab shown on plumbi
9. Mount outside units on roof, on 4"x4" creosted timbers.
10 Where more than one auxiliary strip heater is used to provi
heat specified for a given zone, the controls will be such
strip units will come on one at a time as additional heat

AIR CONDITIONIN

REGISTERED ARCHITECT
WILLIAM ERWIN SANDERS
365
MERIDIAN, MISS.
STATE OF MISSISSIPPI

EDUCATIONAL ANNEX
HIGHLAND BAPTIST CHURCH
MERIDIAN, MISS.

W. Erwin Sanders ARCHITECT-A.R.A.
MERIDIAN, MISS.