A NEW AUDITORIUM FOR :

HIGHLAND

BAPTIST CHURCH

MERIDIAN, MISSISSIPPI

SHEET INDEX

A-1 TITLE SHEET
A-2 SITE PLAN
A-3 GROUND FLOOR PLAN, FINISH SCHEDULE, & DOOR DETAILS
A-4 FIRST FLOOR PLAN, MISC. NOTES, DOOR DETAILS, & MISC. DETAILS
A-5 BALCONY FLOOR PLAN & DOOR SCHEDULE
A-6 WINDOW SCHEDULE & WINDOW DETAILS
A-7 FRONT & REAR ELEVATIONS & MISC. DETAILS
A-8 RIGHT & LEFT SIDE ELEVATIONS & MISC. DETAILS
A-9 WALL SECTIONS & MISC. DETAILS.
A-10 WALL SECTIONS & MISC. DETAILS.
A-11 CROSS-SECTIONS, LONGITUDINAL SECTION, & MISC. DETAILS.
A-12 CHOIR & BAPTISTRY SECTION & MISC. DETAILS
A-13 BALCONY SECTION & MISC. DETAILS
A-14 STAIR DETAILS
A-15 STAIR DETAILS

S-1—S-7 STRUCTURAL
M-1—M- MECHANICAL
E-1—E-7 ELECTRICAL

James W. McCleskey, Jr.
ARCHITECT
HATTIESBURG, MISSISSIPPI

A - 1 - A

•A NEW AUDITORIUM FOR•
•HIGHLAND BAPTIST CHURCH
•MERIDIAN, MISSISSIPPI


DATE 1/10/75
REV.
COMM. 74-0816
SHEET NUMBER
A-1
OF 15 SHEETS

REGISTERED ARCHITECT
JAMES W. McCLESKEY, JR.
480
HATTIESBURG
MISS
STATE OF MISSISSIPPI

DIETZGEN CORP. N. O. 1984 12-73

NOTE:

1. CONTRACTOR TO REMOVE TREES, SHRUBS, TOP SOIL & OTHER ITEMS FROM BUILDING SITE.
2. WHERE TREES, FOUNDATIONS, OR OTHER ITEMS ARE REMOVED IN AREA WHERE NEW FOUNDATIONS ARE TO BE LOCATED, GENERAL CONTR. SHALL FILL HOLES W/CONC. FILL OTHER HOLES W/COMPACTED EARTH FILL.
3. ALL PAVED DRIVES, PARKING AREAS & INCLUDED BASE COURSE SHALL BE PROVIDED BY OWNER. CONT CONTR. SHALL PERFORM ROUGH & FINISH GRADING AS INDICATED ON SITE PLAN & AS REQUIRED FOR CONSTRUCTION. CONC. WALKS & PAVING UNDER ARRIVAL HOOD BY GEN. CONTR.
4. GEN. CONTR. SHALL SLOPE SURFACE DRAINAGE AWAY FROM BLDG. ON ALL SIDES.
5. GEN. CONTR. TO REMOVE EXIST. ASPHALT PAVING AS INDICATED ON SITE PLAN & AS REQUIRED FOR CONSTRUCTION.

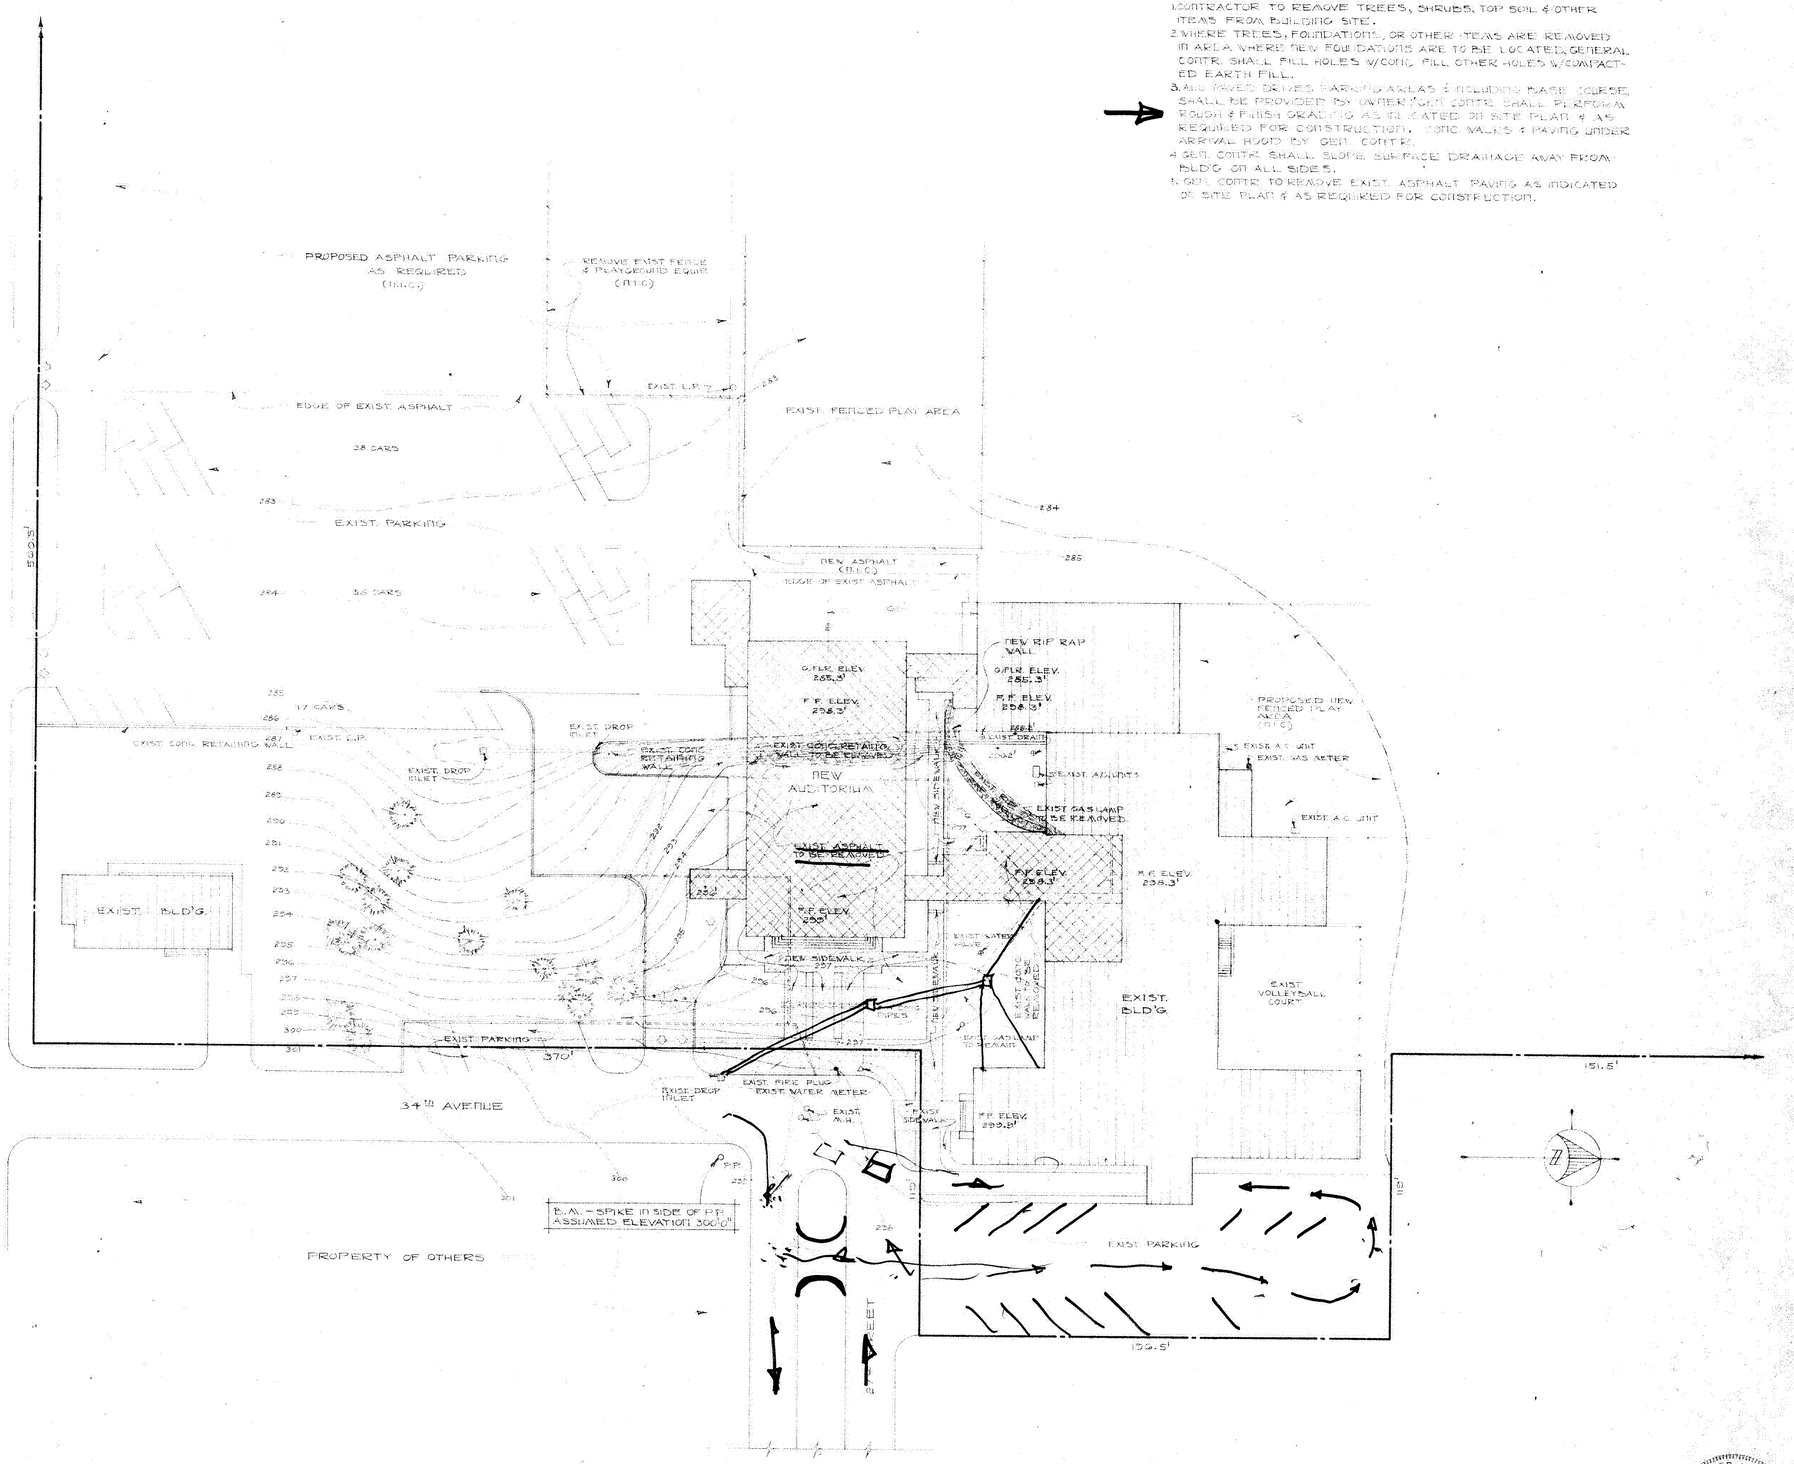

A - A

James W. McCleskey, Jr.
ARCHITECT
HATTIESBURG, MISSISSIPPI

FIRST CHURCH
VISSISSIPPI

A NEW AUDITORIUM FOR THE
HIGHLAND BAPTIST
MERIDIAN,

DATE 1/10/75

REV.


COMM. 740810

SHEET NUMBER

OF 15 SHEETS


REGISTERED ARCHITECT
JAMES W. McCLESKEY, JR.
480
HATTIESBURG, MISS.
STATE OF MISSISSIPPI

DIETZGEN CORP. N. O. 19MA 13-72

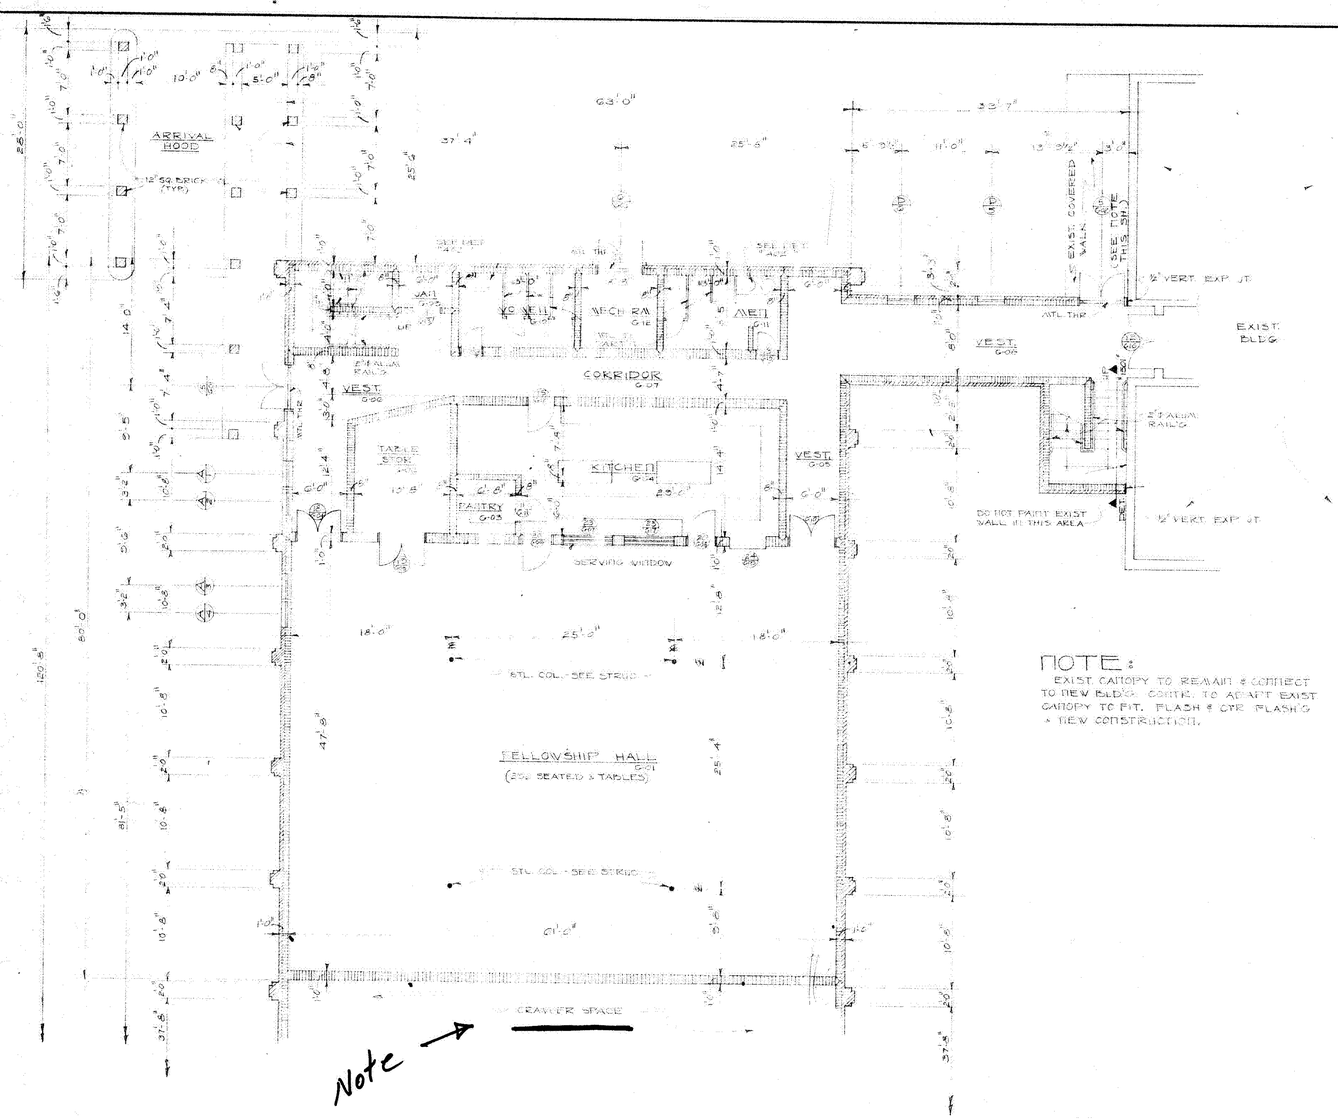


NOTE:
EXIST. CANOPY TO REMAIN & CONNECT TO NEW BLDG. CONTR. TO ADAPT EXIST CANOPY TO FIT. FLASH & OTR. FLASHG. @ NEW CONSTRUCTION.


GROUND FLOOR PLAN
1/8" = 1'-0"

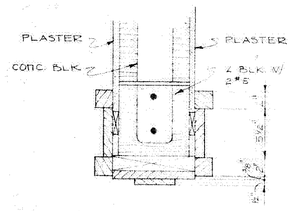


DET "304"
1½" = 1'-0"

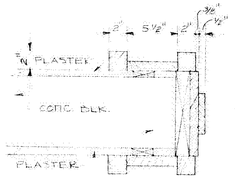

DET "303"
1½" = 1'-0"

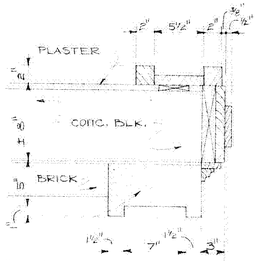

DET "302"

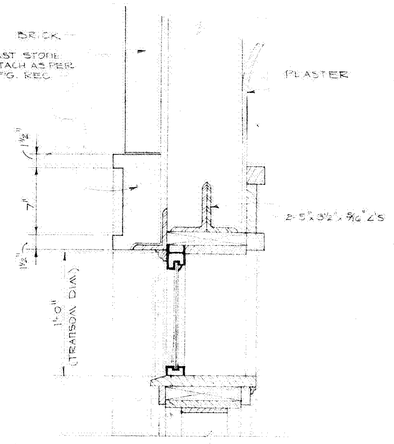

DET "301"
1½" = 1'-0"

SCHEDULE of FINISHES

MARK	AREA	FLOOR	BASE	WAINSCOT	WALLS	CEILING	FLR. ELEV.	CL'G. HTH.	REMARKS
G01	FELLOWSHIP HALL	VINYL ASB. TILE	4" VINYL COVE	NONE	CONC. BLK. PAINTED	2'x4' ACOUS. TILE ON ATL. SUS. SYS.			
G-02	TABLE STOR.	DITTO	"	"	"	"			
G-03	PANTRY	DITTO	"	"	"	"			
G-04	KITCHEN	SEAMLESS FLOOR COVERING	"	"	"	"			
G-05 & G-06	VEST.	VINYL ASB. TILE	"	"	"	"			
G-07	CORRIDOR	DITTO	"	NONE	CONC. BLK. PAINTED	2'x4' ACOUS. TILE ON ATL. SUS. SYS.			
G-08	VEST.	DITTO	"	"	"	"			
G-09	JAN.	DITTO	"	"	"	"			
G-10	WOMEN	SEAMLESS FLOOR COVERING	SEE REMARKS	"	"	"			CONC. BLK. WALLS TO BE PAINTED W/EPOXY PAINT. TURN FLOOR COVERING UP 4" TO FORM BASE
G-11	MEN	DITTO	DITTO	"	"	"			
G-12	MECH. RM.	SMOOTH TRWLD CONC.	NONE	"	"	5/8" GYP. BD. PAINTED			

FIRST FLOOR PLAN

101	PORTICO	QUARRY TILE	NONE	NONE	CAST STONE	PLASTER ON ATL. LATH PAINTED			QUARRY TILE TO BE SKID PROOF
102	FOYER	CARPET BY OWNER	WOOD	"	PLASTER PAINTED	DITTO			
103	TLT.	SEAMLESS FLOOR COVERING	"		"	2'x2' ACOUS. TILE (SEE REMARKS)			ACOUS TILE ON CONCEALED ATL. SUS. SYS.
104	TLT.	DITTO				DITTO			DITTO
105	BRIDES RM.	CARPET BY OWNER				DITTO			DITTO
106	USHERS RM.	"				DITTO			DITTO
107 & 108	STAGE "1 & 2"	CARPET BY OWNER	WOOD		PLASTER PAINTED	PLASTER ON ATL. LATH PAINTED			
109 & 110	VEST.					"			
111	AUDITORIUM					PLASTER ON ATL. LATH PAINTED			
112	PULPIT								
113	PIANO								
114	ORGAN								
115	CHOIR	"	"	"	"	"			
116 & 117	STAIR "3 & "4	RUBBER TREADS & V.A.TILE ON LAND'G.	4" VINYL COVE	NONE	CONC. BLK. PAINTED	2'x4' ACOUS. TILE ON ATL. SUS. SYS.			
118 & 119	VEST	VINYL ASB. TILE	DITTO		"	DITTO			
120	STORAGE	SMOOTH TRWLD. CONC.	NONE			EXPOSED STRUCTURE			
121	STAIR "5	RUBBER TREADS & V.A.TILE ON LAND'G.	4" VINYL COVE			2'x4' ACOUS. TILE ON ATL. SUS. SYS.			
122	CORRIDOR	VINYL ASB. TILE	"		CONC. BLK. PAINTED	"			
123	VEST.	DITTO	4" VINYL COVE						
124	STAIR "6	RUBBER TREADS & V.A.TILE ON LAND'G.	"						
125	CORRIDOR	VINYL ASB. TILE	"			2'x4' ACOUS. TILE ON ATL. SUS. SYS.			
126	WOMEN	SEAMLESS FLOOR COVERING	SEE REMARKS			"			CONC. BLK. WALLS TO BE PAINTED W/EPOXY PAINT. TURN FLOOR COVERING UP 4" TO FORM BASE
127	MEN	DITTO	DITTO			"			
128	TLT.	DITTO	DITTO			"			DITTO
129	PASTOR'S STUDY	CARPET BY OWNER	WOOD		PRE-FIN. PLYWD. PANELING	"			ALLOW 12¢ PER 4'x8' SHEET FOR PURCHASE OF PANEL'G.
130	SECT.	CARPET BY OWNER	WOOD		PRE-FIN. PLYWD. PANELING				DITTO
131	FINANCIAL SECT.								DITTO
132	SEC'Y OFFICE								DITTO
133	LIBRARY								DITTO
134	VEST.	VINYL ASB. TILE	4" VINYL COVE		CONC. BLK. PAINTED				
135	CLO.	DITTO	DITTO		DITTO				

BALCONY FLOOR PLAN

201	PROJ. RM.	CARPET BY OWNER	WOOD	NONE	PLASTER PAINTED	PLASTER ON ATL. LATH PAINTED			
202 & 203	VEST.	DITTO	WOOD		DITTO	DITTO			
204	P.A. CONT'Y	DITTO	WOOD		DITTO	DITTO			
205	CAPT.	FIBERGLASS	NONE		DITTO	DITTO			
206 & 207	ORGAN RM.	SMOOTH TRWLD CONC.	NONE		CONC. BLK. PAINTED	DITTO			
208 & 209	DRESS. RM.	SEAMLESS FLOOR COVERING	SEE REMARKS		DITTO	2'x4' ACOUS. TILE ON ATL. SUS. SYS.			TURN FLOOR COVERING UP 4" TO FORM BASE
210 - 212	STOR.	VINYL ASB. TILE	NONE		DITTO	DITTO			
213	CORRIDOR	DITTO	4" VINYL COVE		DITTO	DITTO			
214	MECH. RM.	SMOOTH TRWLD. CONC.	NONE		DITTO	5/8" GYP. BD. PAINTED			

A-1-A


James W. McCleskey, Jr.
ARCHITECT
HATTIESBURG, MISSISSIPPI

HIGHLAND BAPTIST CHURCH
A NEW AUDITORIUM FOR
HATTIESBURG, MISSISSIPPI
MERIDIAN,

DATE 1/10/75
REV.
COMM. 74081G
SHEET NUMBER
A-3
OF 15 SHEETS


REGISTERED ARCHITECT JAMES W. McCLESKEY 480 HATTIESBURG STATE OF MISSISSIPPI

DIETZGEN CORP. N. O. 196M 12-73

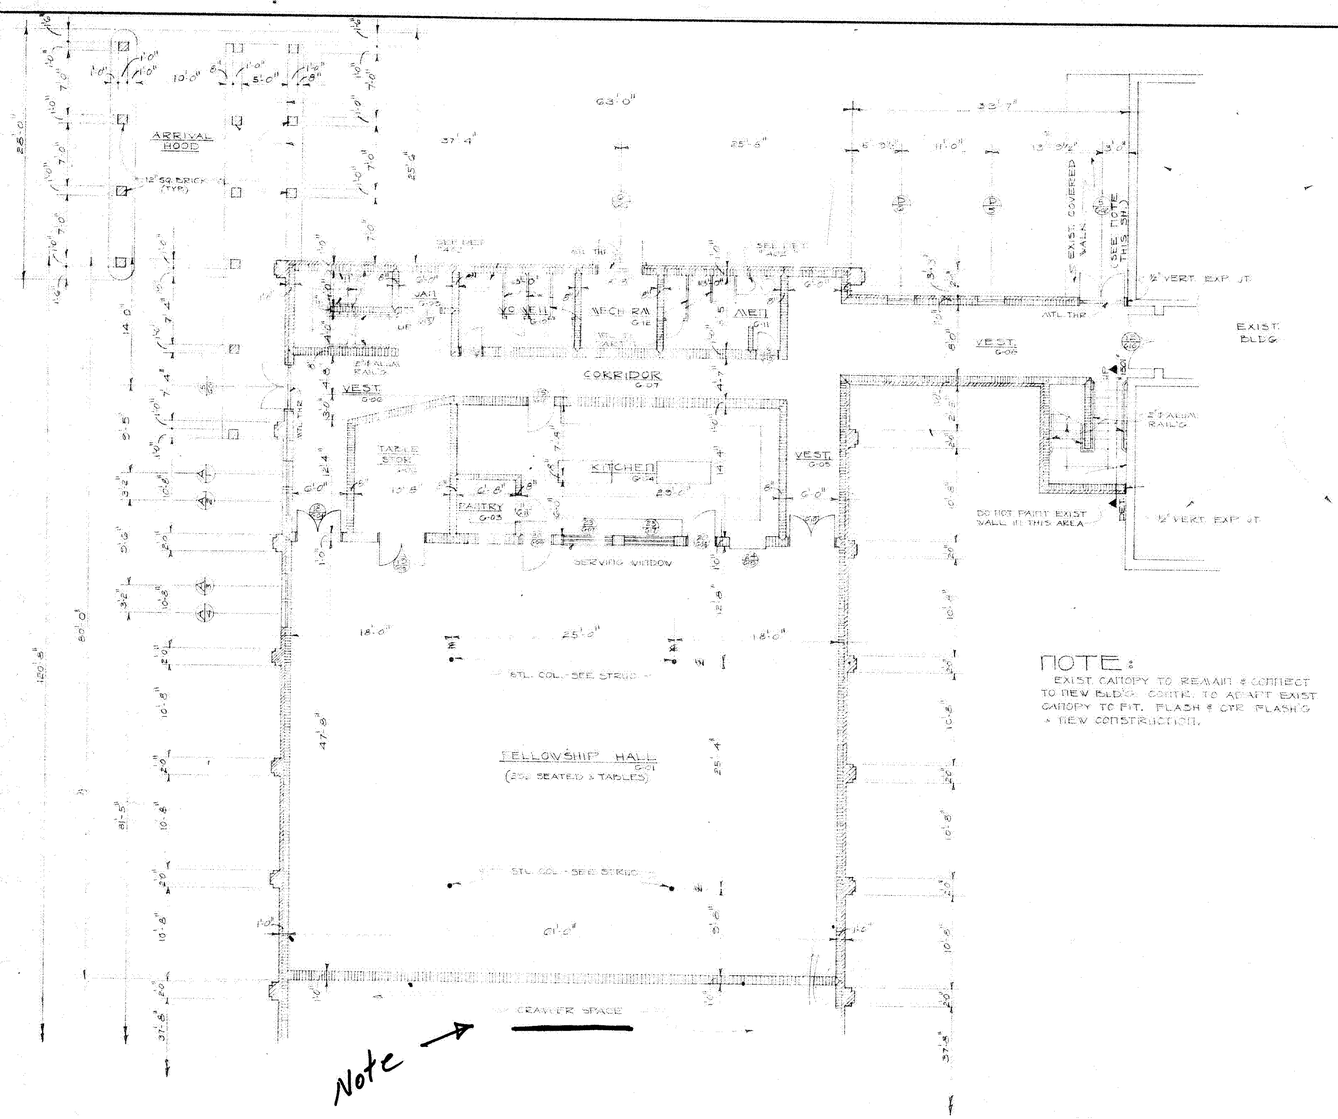


NOTE:
EXIST. CANOPY TO REMAIN & CONNECT TO NEW BLDG. CONTR. TO ADAPT EXIST CANOPY TO FIT. FLASH & OTR. FLASHG. @ NEW CONSTRUCTION.


GROUND FLOOR PLAN
1/8" = 1'-0"

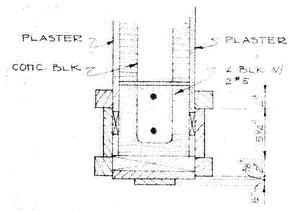


DET "304"
1½" = 1'-0"

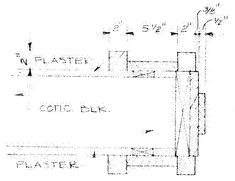

DET "303"
1½" = 1'-0"

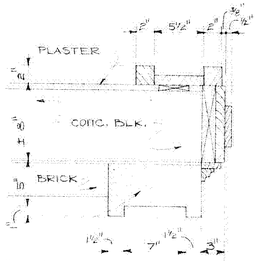

DET "302"

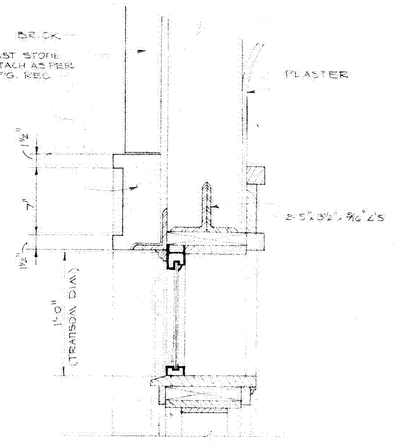

DET "301"
1½" = 1'-0"

SCHEDULE of FINISHES

MARK	AREA	FLOOR	BASE	WAINSCOT	WALLS	CEILING	FLR. ELEV.	CL'G. HTH.	REMARKS
G01	FELLOWSHIP HALL	VINYL ASB. TILE	4" VINYL COVE	NONE	CONC. BLK. PAINTED	2'x4' ACOUS. TILE ON ATL. SUS. SYS.			
G-02	TABLE STOR.	DITTO	"	"	"	"			
G-03	PANTRY	DITTO	"	"	"	"			
G-04	KITCHEN	SEAMLESS FLOOR COVERING	"	"	"	"			
G-05 & G-06	VEST.	VINYL ASB. TILE	"	"	"	"			
G-07	CORRIDOR	DITTO	"	NONE	CONC. BLK. PAINTED	2'x4' ACOUS. TILE ON ATL. SUS. SYS.			
G-08	VEST.	DITTO	"	"	"	"			
G-09	JAN.	DITTO	"	"	"	"			
G-10	WOMEN	SEAMLESS FLOOR COVERING	SEE REMARKS	"	"	"			CONC. BLK. WALLS TO BE PAINTED W/EPOXY PAINT. TURN FLOOR COVERING UP 4" TO FORM BASE
G-11	MEN	DITTO	DITTO	"	"	"			
G-12	MECH. RM.	SMOOTH TRWLD CONC.	NONE	"	"	5/8" GYP. BD. PAINTED			

FIRST FLOOR PLAN

101	PORTICO	QUARRY TILE	NONE	NONE	CAST STONE	PLASTER ON ATL. LATH PAINTED			QUARRY TILE TO BE SKID PROOF
102	FOYER	CARPET BY OWNER	WOOD	"	PLASTER PAINTED	DITTO			
103	TLT.	SEAMLESS FLOOR COVERING	"		"	2'x2' ACOUS. TILE (SEE REMARKS)			ACOUS TILE ON CONCEALED ATL. SUS. SYS.
104	TLT.	DITTO				DITTO			DITTO
105	BRIDES RM.	CARPET BY OWNER				DITTO			DITTO
106	USHERS RM.	"				DITTO			DITTO
107 & 108	STAGE "1 & 2"	CARPET BY OWNER	WOOD		PLASTER PAINTED	PLASTER ON ATL. LATH PAINTED			
109 & 110	VEST.					"			
111	AUDITORIUM					PLASTER ON ATL. LATH PAINTED			
112	PULPIT								
113	PIANO								
114	ORGAN								
115	CHOIR	"	"	"	"	"			
116 & 117	STAIR "3 & "4	RUBBER TREADS & V.A.TILE ON LAND'G.	4" VINYL COVE	NONE	CONC. BLK. PAINTED	2'x4' ACOUS. TILE ON ATL. SUS. SYS.			
118 & 119	VEST	VINYL ASB. TILE	DITTO		"	DITTO			
120	STORAGE	SMOOTH TRWLD. CONC.	NONE			EXPOSED STRUCTURE			
121	STAIR "5	RUBBER TREADS & V.A.TILE ON LAND'G.	4" VINYL COVE			2'x4' ACOUS. TILE ON ATL. SUS. SYS.			
122	CORRIDOR	VINYL ASB. TILE	"		CONC. BLK. PAINTED	"			
123	VEST.	DITTO	4" VINYL COVE						
124	STAIR "6	RUBBER TREADS & V.A.TILE ON LAND'G.	"						
125	CORRIDOR	VINYL ASB. TILE	"			2'x4' ACOUS. TILE ON ATL. SUS. SYS.			
126	WOMEN	SEAMLESS FLOOR COVERING	SEE REMARKS			"			CONC. BLK. WALLS TO BE PAINTED W/EPOXY PAINT. TURN FLOOR COVERING UP 4" TO FORM BASE
127	MEN	DITTO	DITTO			"			
128	TLT.	DITTO	DITTO			"			DITTO
129	PASTOR'S STUDY	CARPET BY OWNER	WOOD		PRE-FIN. PLYWD. PANELING	"			ALLOW 12¢ PER 4'x8' SHEET FOR PURCHASE OF PANEL'G.
130	SECT.	CARPET BY OWNER	WOOD		PRE-FIN. PLYWD. PANELING				DITTO
131	FINANCIAL SECT.								DITTO
132	SEC'Y OFFICE								DITTO
133	LIBRARY								DITTO
134	VEST.	VINYL ASB. TILE	4" VINYL COVE		CONC. BLK. PAINTED				
135	CLO.	DITTO	DITTO		DITTO				

BALCONY FLOOR PLAN

201	PROJ. RM.	CARPET BY OWNER	WOOD	NONE	PLASTER PAINTED	PLASTER ON ATL. LATH PAINTED			
202 & 203	VEST.	DITTO	WOOD		DITTO	DITTO			
204	P.A. CONT'Y	DITTO	WOOD		DITTO	DITTO			
205	CAPT.	FIBERGLASS	NONE		DITTO	DITTO			
206 & 207	ORGAN RM.	SMOOTH TRWLD CONC.	NONE		CONC. BLK. PAINTED	DITTO			
208 & 209	DRESS. RM.	SEAMLESS FLOOR COVERING	SEE REMARKS		DITTO	2'x4' ACOUS. TILE ON ATL. SUS. SYS.			TURN FLOOR COVERING UP 4" TO FORM BASE
210 - 212	STOR.	VINYL ASB. TILE	NONE		DITTO	DITTO			
213	CORRIDOR	DITTO	4" VINYL COVE		DITTO	DITTO			
214	MECH. RM.	SMOOTH TRWLD. CONC.	NONE		DITTO	5/8" GYP. BD. PAINTED			

A-1-A

James W. McCleskey, Jr.
ARCHITECT
HATTIESBURG, MISSISSIPPI

HIGHLAND BAPTIST CHURCH
A NEW AUDITORIUM FOR
HATTIESBURG, MISSISSIPPI
MERIDIAN,

DATE 1/10/75
REV.
COMM. 74081G
SHEET NUMBER
A-3
OF 15 SHEETS

REGISTERED ARCHITECT JAMES W. McCLESKEY 480 HATTIESBURG STATE OF MISSISSIPPI

DIETZGEN CORP. N. O. 196M 12-73



FIRST FLOOR PLAN


1/8" = 1'-0"

DET "401"


½" = 1'-0"

DET "402"

½" = 1'-0"

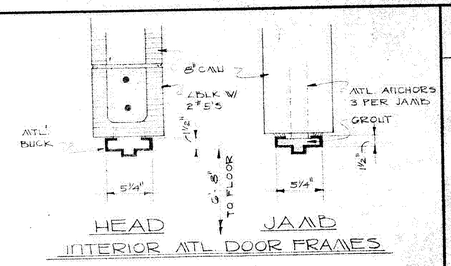

INTERIOR ATL. DOOR FRAMES

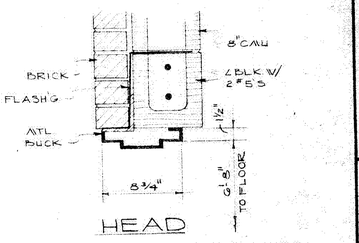

EXT. ATL. DOOR FRAMES

TYP. DOOR DET.

1½" = 1'-0"

NOTE:

1. REMOVE EXIST. CONSTRUCTION.
2. PROVIDE NEW DOOR OPENING W/ DOOR FRAME (SEE SCHEDULE FOR DOOR & FRAME) IN EXIST. WALL.
3. CLOSE EXIST. WINDOW OPENING W/ MATERIALS TO MATCH EXISTING ADJACENT SURFACE.
4. PROVIDE NEW DOOR & FRAME IN EXISTING OPENING (SEE DOOR SCHEDULE FOR DOOR & FRAME).
5. PROVIDE 1"x 4" STRIPPING @ 16" O.C. ON EXIST. EXTERIOR WALLS & INSTALL ¼" PRE-FIN. PLYWD PANELS (ALLOW "12" PER SHEET) PROVIDE VD. SILLS & WINDOW TURN PANELS INTO WINDOW OPENG. & PROVIDE ALL VD. ALD. REQUIRED FOR COMPLETE JOB.

LEGEND

- A — NO WORK IN THIS AREA, OTHER THAN OTHERWISE NOTED.
- B — PANEL'G TO COVER ALL WALLS NEW & EXISTING IN THESE ROOMS (SEE NOTE 5)

NOTE:

IN AREAS WHERE EXIST. CONSTRUCTION IS REMOVED AND WHERE NEW WORK IS PERFORMED IN EXIST. AREAS, ANY DAMAGE TO WALLS, FLOORS, CEILINGS, FINISHES, & ETC. SHALL BE REPAIRED TO MATCH EXIST. BY GENERAL CONTRACTOR.

- NEW CONSTRUCTION
- EXIST. CONSTRUCTION TO BE REMOVED
- EXIST. CONSTRUCTION TO REMAIN

REGISTERED ARCHITECT JAMES WOMACK MCCLESKEY JR. 480 HATTIESBURG, MISS. STATE OF MISSISSIPPI


A - 1 A

James W. McCleskey, Jr.
ARCHITECT
HATTIESBURG, MISSISSIPPI

• A NEW AUDITORIUM FOR •
• HIGHLAND BAPTIST CHURCH •
• MERIDIAN, MISSISSIPPI •


DATE 1/10/75
REV.
COMM. 740816
SHEET NUMBER
4
OF 15 SHEETS

DIETZGEN CORP., N. O. 1968 12-72

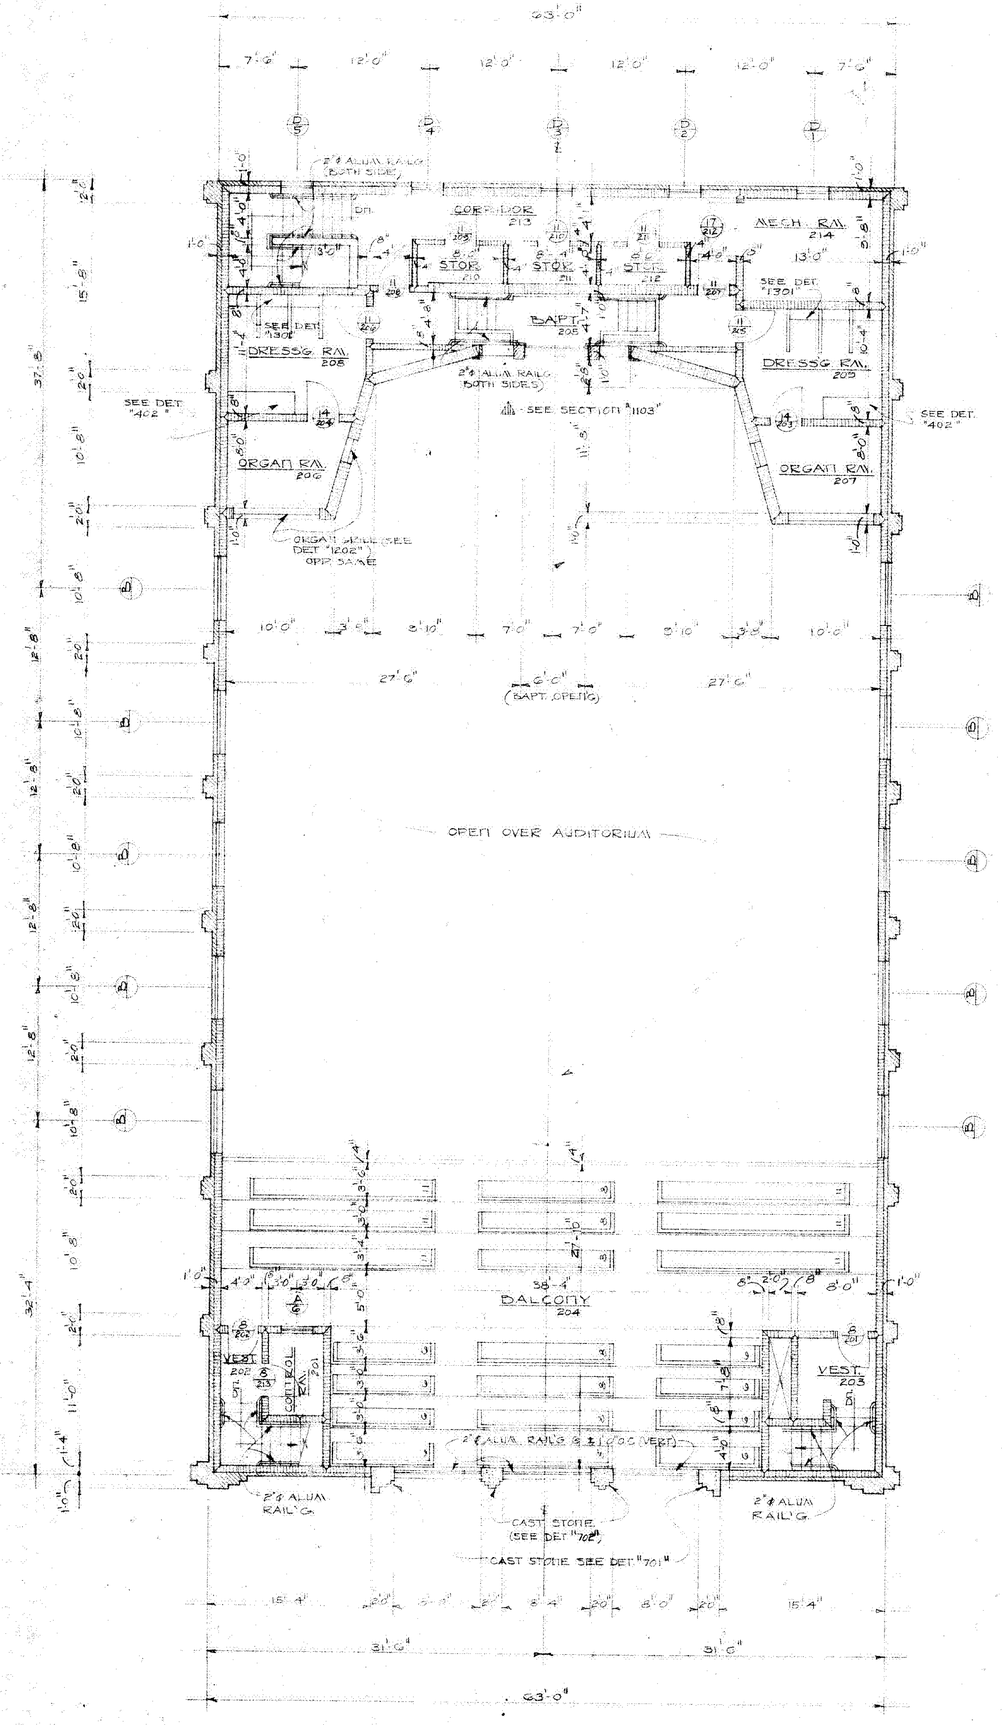

BALCONY FLOOR PLAN

1/8" = 1'-0"

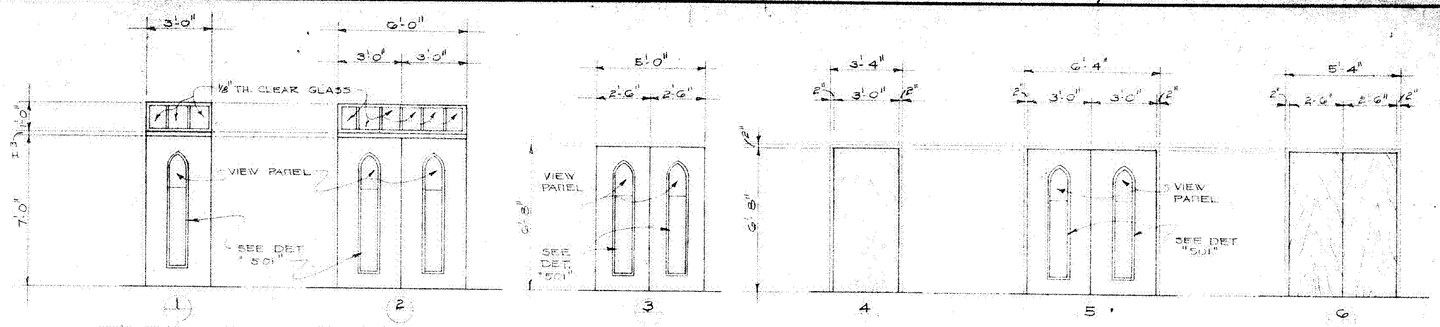

1 EXT'R. 1¾" TH. RAISED PANEL DOOR W/WD. FR.


2 EXT'R. 1¾" TH. RAISED PANEL DOOR W/WD. FR.

3 EXT'R. 1¾" TH. RAISED PANEL DOOR W/WD. FR.

4 S.C. FL. WD. 1¾" TH. BIRCH VENEER (PAINT EXT. - NATURAL FIN. INT.) W/ATL. FR.

5 EXT'R. 1¾" RAISED PANEL DOOR W/WD. FR.

6 S.C. FL. WD. 1¾" TH. BIRCH VENEER (PAINT BOTH SIDES) W/ATL. FR.

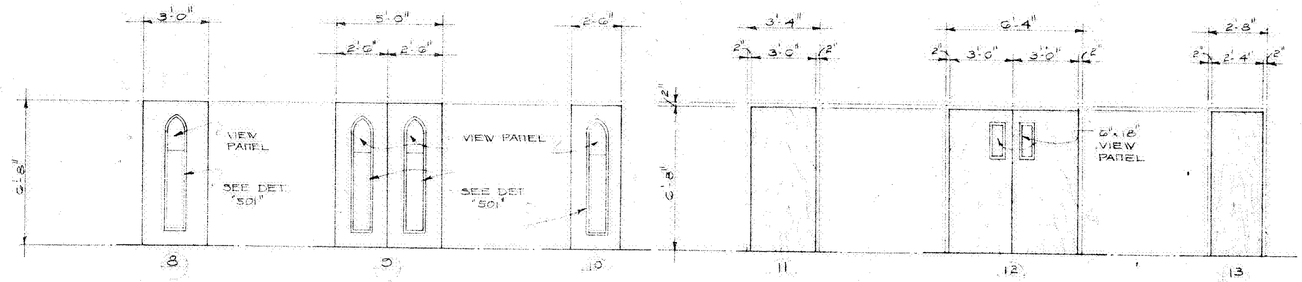

8 S.C. 1¾" TH. RAISED PANEL DOOR W/WD. FR.

9 S.C. 1¾" TH. RAISED PANEL DOOR W/WD. FR.

10 S.C. 1¾" TH. RAISED PANEL DOOR W/WD. FR.


7 SAME AS DOOR #10 EXCEPT OMIT VIEW PANEL

11 H.C. FL. WD. 1⅜" TH. BIRCH VENEER (NATURAL FIN. BOTH SIDES) W/ATL. FR

12 "B" LABEL FIRE DOOR 1¾" TH. BIRCH FACES (NATURAL FIN. BOTH SIDES) W/ATL. FR.

NOTE: AT OPNG. FIELD CONTR. TO VERIFY EXIST. DOOR OPENG. SIZE.

13 H.C. FL. WD. 1⅜" TH. BIRCH VENEER (NATURAL FIN. BOTH SIDES) W/ATL. FR.

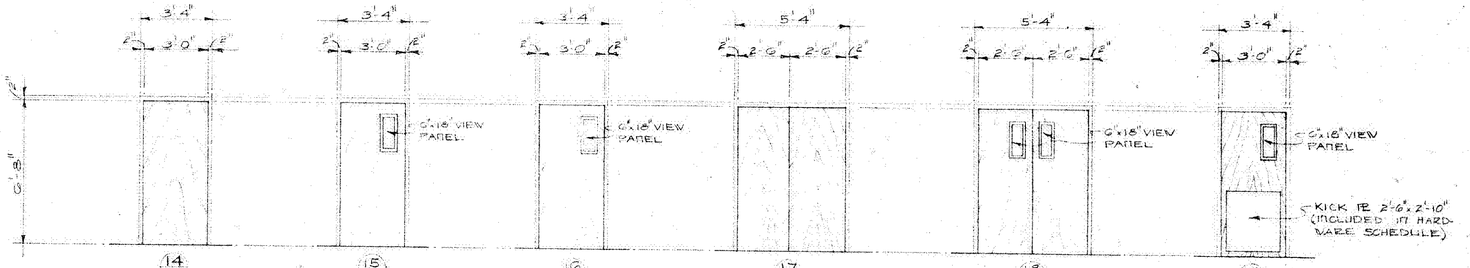

14 S.C. FL. WD. 1¾" TH. BIRCH VENEER (NATURAL FIN. BOTH SIDES) W/ATL. FR.

15 H.C. FL. WD. 1⅜" TH. BIRCH VENEER (NATURAL FIN. BOTH SIDES) W/ATL. FR.


16 "B" LABEL FIRE DOOR 1¾" TH. BIRCH FACES (NATURAL FIN. BOTH SIDES) W/ATL. FR.

17 S.C. FL. WD. 1¾" TH. BIRCH VENEER (NATURAL FIN. BOTH SIDES) W/ATL. FR.

18 H.C. FL. WD. 1⅜" TH. BIRCH VENEER (NATURAL FIN. BOTH SIDES) W/ATL. FR.

19 SAME AS DOOR #18 EXCEPT OMIT VIEW PANELS.

20 S.C. FL. WD. 1¾" TH. BIRCH VENEER (NATURAL FIN. BOTH SIDES) W/ATL. FR.

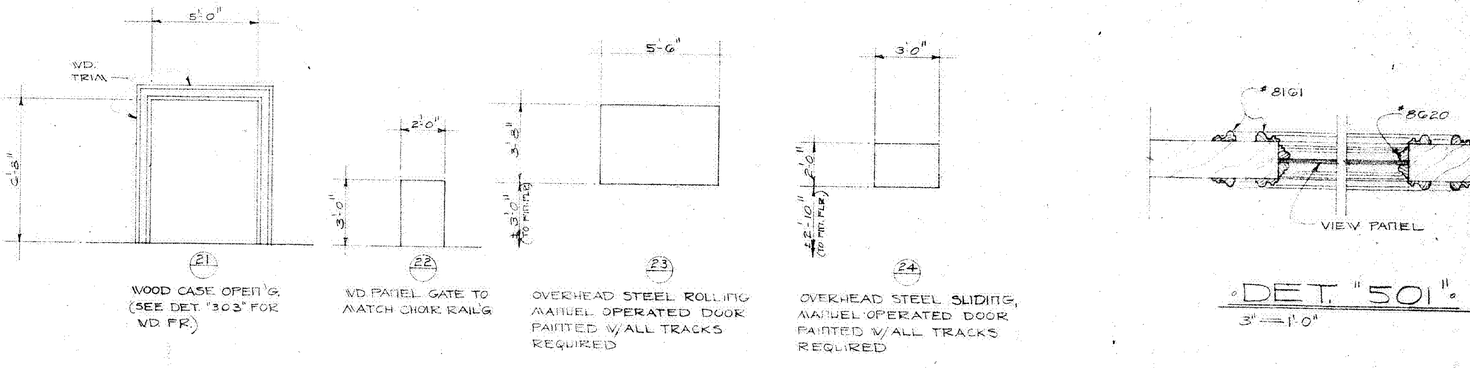

21 WOOD CASE OPEN'G. (SEE DET. "303" FOR WD. FR.)

22 WD. PANEL GATE TO MATCH CHOIR RAILG.

23 OVERHEAD STEEL ROLLING MANUEL OPERATED DOOR PAINTED W/ALL TRACKS REQUIRED

24 OVERHEAD STEEL SLIDING, MANUEL OPERATED DOOR PAINTED W/ALL TRACKS REQUIRED


DOOR SCHEDULE

1/4" = 1'-0"

DET. "501"


3" = 1'-0"

REGISTERED ARCH. LAUREN McCLENNY 480 HATTIESBURG, MISS. STATE OF MISSISS.

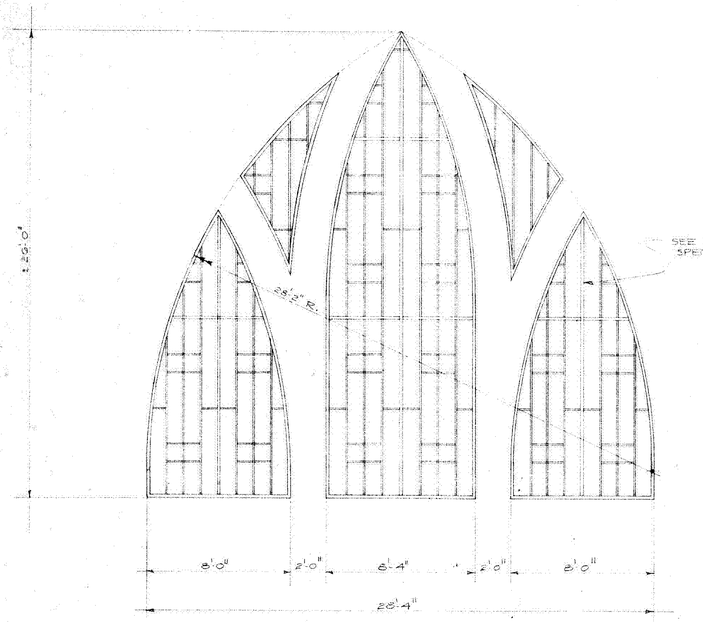


WAUSAU METALS CORPORATION "4020" SERIES (2"+4½") W/ ¼" TH. "KRINKLEGLASS"


WINDOW @ FRONT OF BLDG.

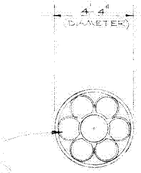


WAUSAU METALS CORP. "2020" SERIES W/ ⅛" TH KRINKLEGLASS.

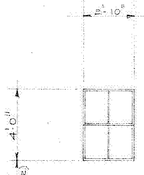


SINGLE HUNG ALUM. WINDOW EQUAL TO "ALENCO" 450 W/ ⅛" TH DSB CLEAR GLASS

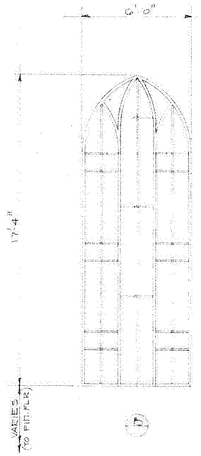

WAUSAU METALS CORPORATION "4020" SERIES W/ ¼" KRINKLE-GLASS

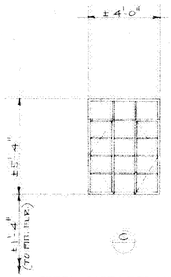

STEEL CASEMENT WINDOW- REUSE 5 BEST OF EXISTING WINDOWS, TO BE REMOVED FROM EXIST. BLDG (SEE SH. A-4). CONTR. TO FURNISH & INSTALL NEW STEEL CASE-MENT WINDOWS TO MATCH EXIST. IF EXIST. WINDOWS ARE NOT RELEASEABLE

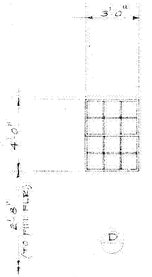


SINGLE HUNG ALUM. WINDOW EQUAL TO "ALENCO" 450 W/ ⅛" TH. DSB CLEAR GLASS




FIXED WITH EQUAL TO AMARLITE FLUSH GLAZED "G" SLOT SYSTEM 1¾"- 2" FR. W/ ¼" TEMPERED PLATE GLASS.

WINDOW SCHEDULE


¼"=1'-0"

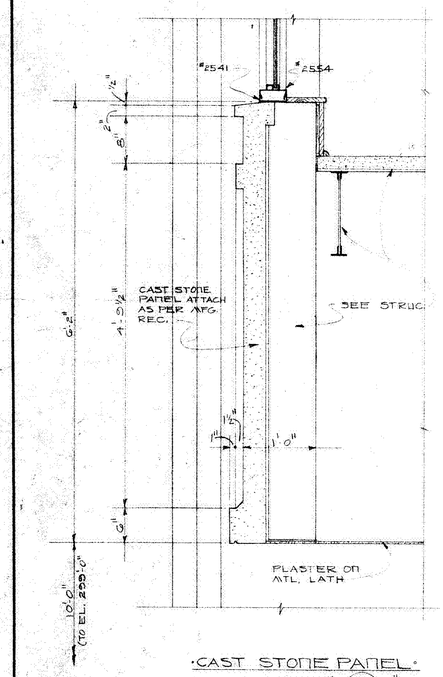


CAST STONE PANEL
DET. "K/6"
1"=1'-0"

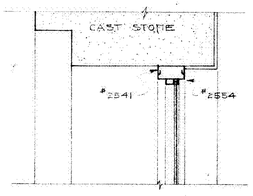


HEAD
DET. "I/6"
1½"=1'-0"

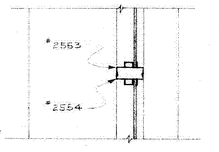

DET. "J/6"
1½"=1'-0"

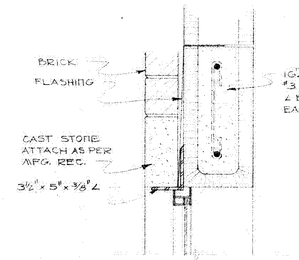


HEAD
DET. "F/6"
1½"=1'-0"

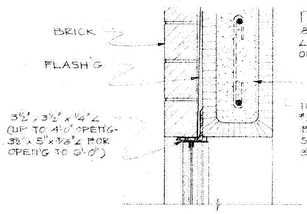


NOTE:
8"∠ BLK. W/2 #5 (EXTEND ∠ BLK. 2'-0" PAST EA. SIDE OF WINDOW) @ 3'-0" WINDOWS

16"∠ BLK. W/2 #5 & #3 TIES (EXTEND ∠ BLK. 2'-0" PAST EA. SIDE OF WINDOWS) @ DOUBLE WINDOWS


HEAD
DET. "G/6"
1½"=1'-0"

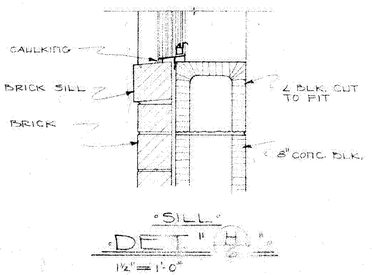


SILL
DET. "H/6"
1½"=1'-0"

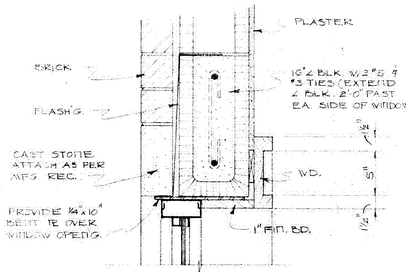


HEAD
DET. "C/6"
1½"=1'-0"

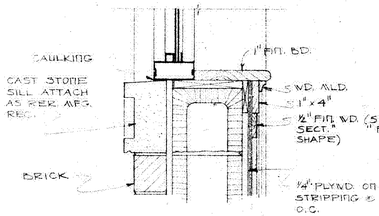


SILL
DET. "D/6"
1½"=1'-0"

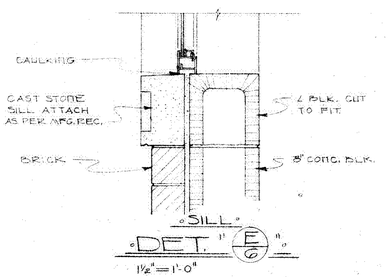

SILL
DET. "E/6"
1½"=1'-0"

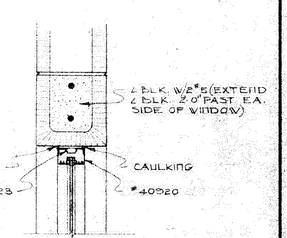

HEAD
DET. "A/6"
1½"=1'-0"

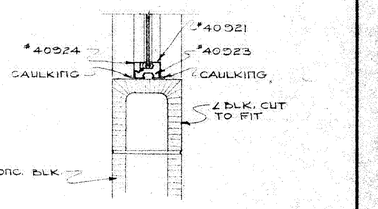

SILL
DET. "B/6"
1½"=1'-0"

James W. McCleskey, Jr.
ARCHITECT
HATTIESBURG, MISSISSIPPI


A-1-A

A NEW AUDITORIUM FOR
HIGHLAND BAPTIST CHURCH
MERIDIAN, MISSISSIPPI


DATE 7/10/75
REV.
COMM. 7408IG
SHEET NUMBER
A6
OF 15 SHEETS

REGISTERED ARCHITECT JAMES WARREN MCCLESKEY 480 HATTIESBURG, MISS. STATE OF MISSISSIPPI


DIETZGEN CORP. N. O. 1984 13-72

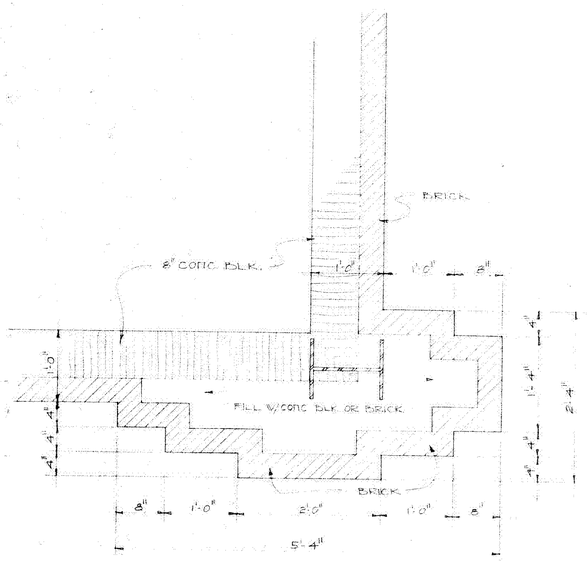


"DET "703"
1" = 1'-0"

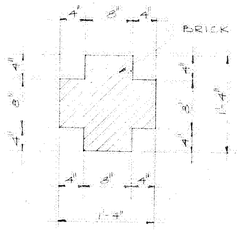


"DET "704"
1" = 1'-0"

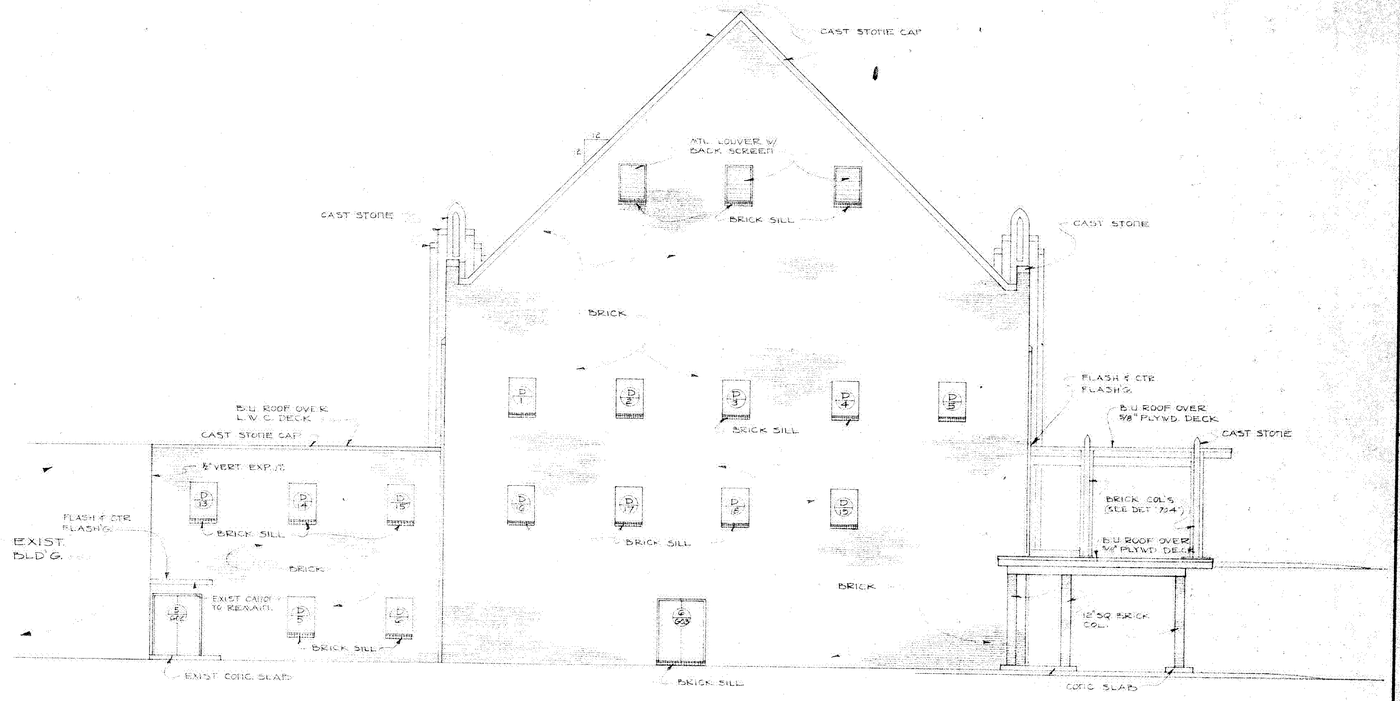


"REAR ELEVATION"
1/4" = 1'-0"

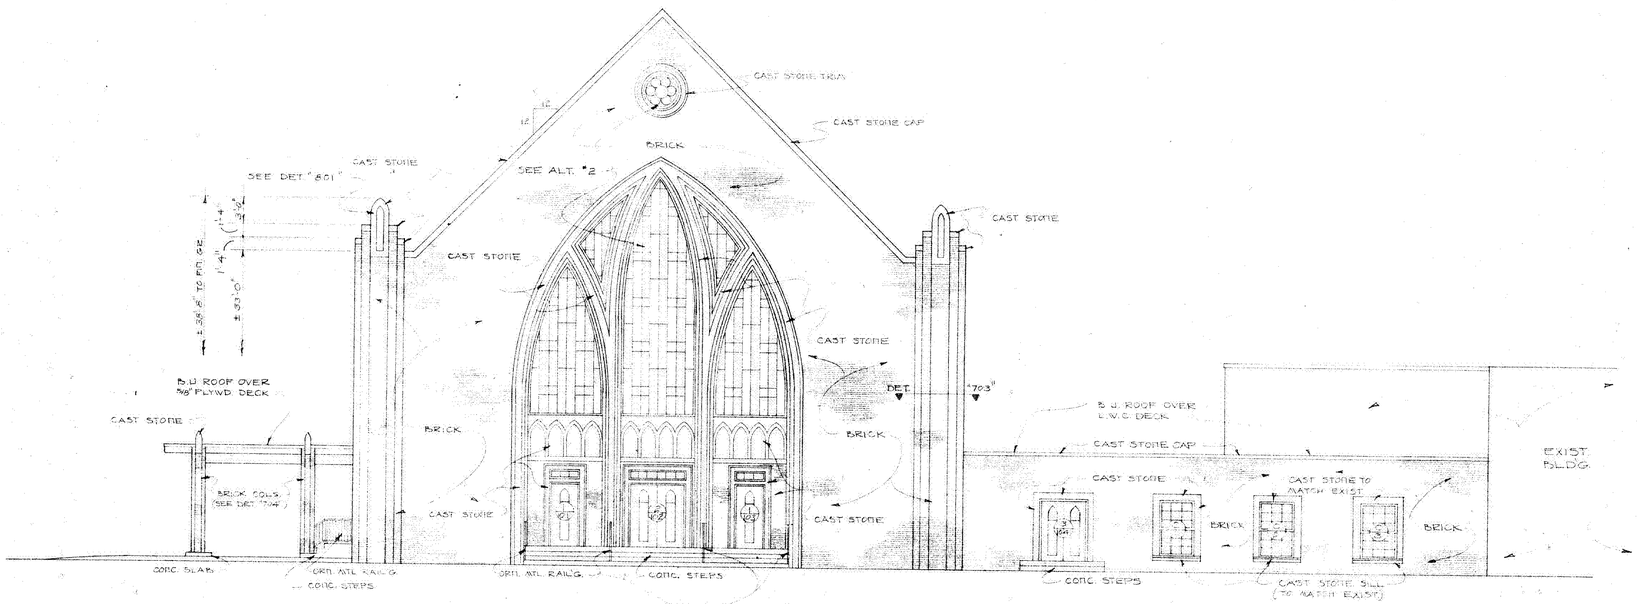

"FRONT ELEVATION"
1/8" = 1'-0"

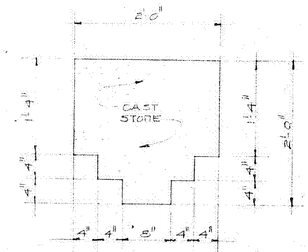

"DET "702"
1" = 1'-0"

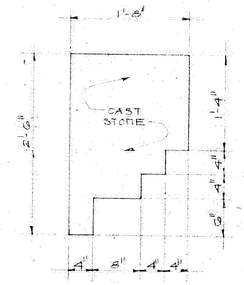

"DET "701"
1" = 1'-0"

A - 1 - A

James W. McCleskey, Jr.
ARCHITECT
HATTIESBURG, MISSISSIPPI

"A NEW AUDITORIUM FOR"
"HIGHLAND BAPTIST CHURCH"
"MERIDIAN, MISSISSIPPI"


DATE 1/10/75
REV.
COMM. 7406(6

SHEET NUMBER
A-1

OF 15 SHEETS


REGISTERED ARCHITECT
JAMES WARREN McCLESKEY, JR.
480
HATTIESBURG, MISS.
STATE OF MISSISSIPPI

DIETZGEN CORP. M. O. 1984 12-73

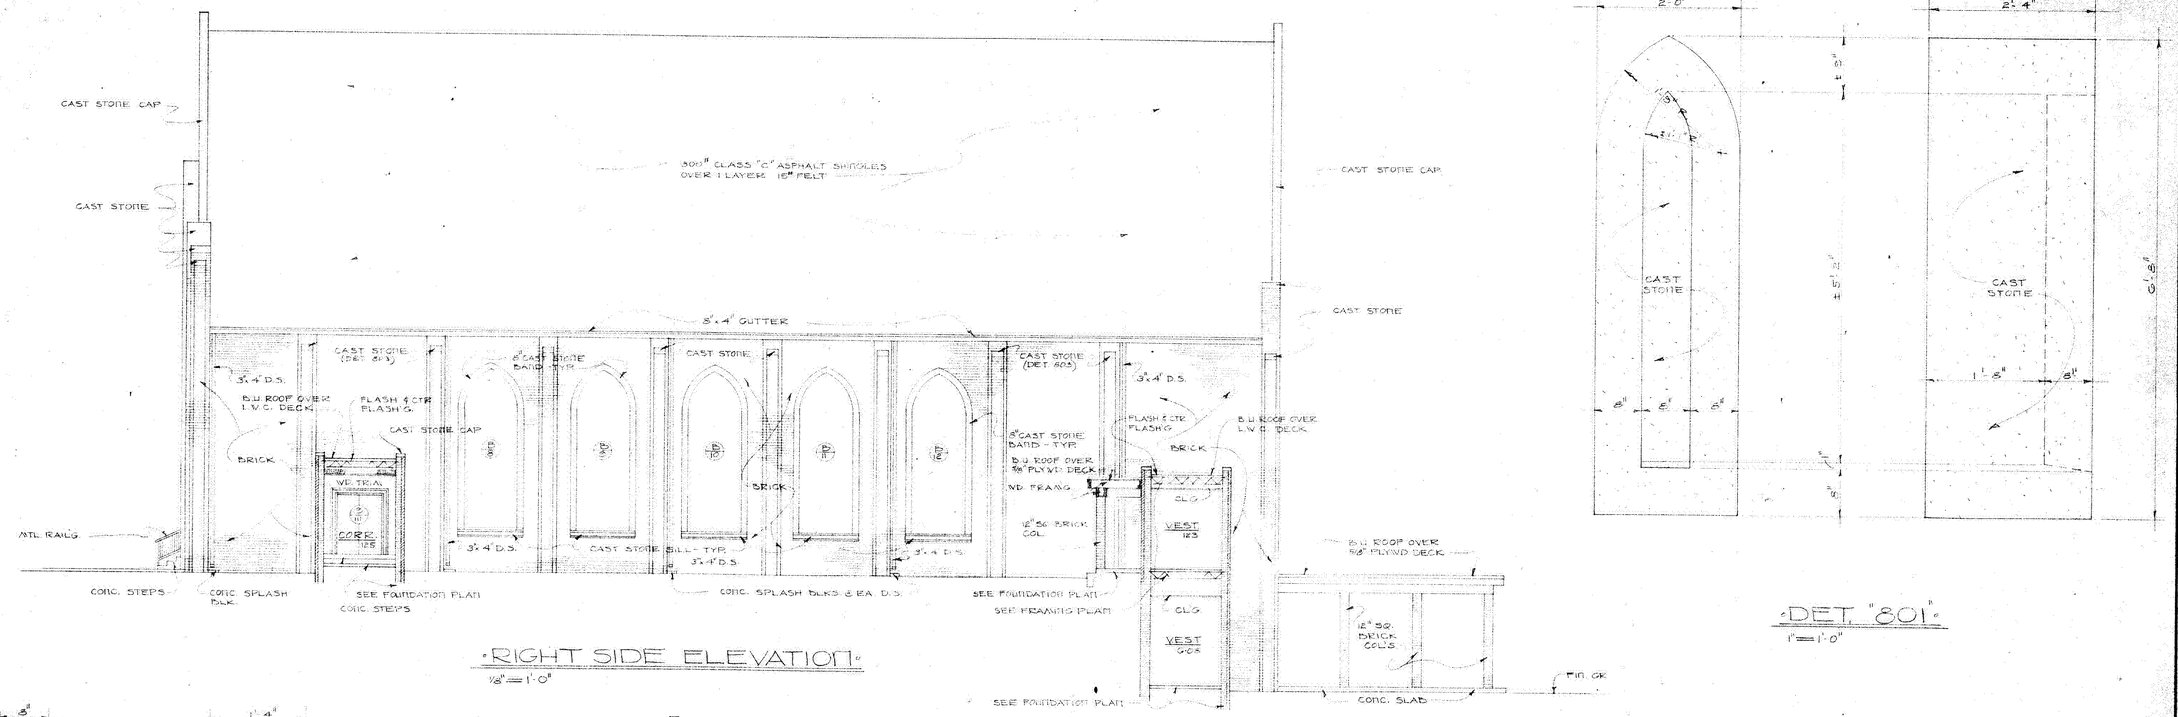


"RIGHT SIDE ELEVATION"
1/8" = 1'-0"

"DET. "801"
1" = 1'-0"

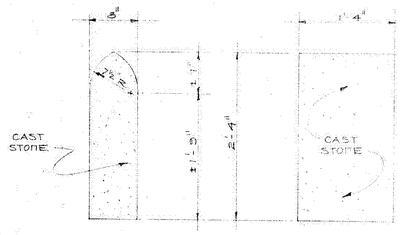


"CAST STONE @ ARRIVAL HOOD"

DET. "802"
1" = 1'-0"

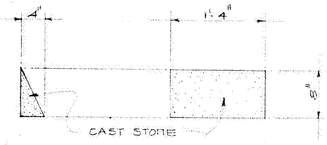

"DET "803"
1" = 1'-0"

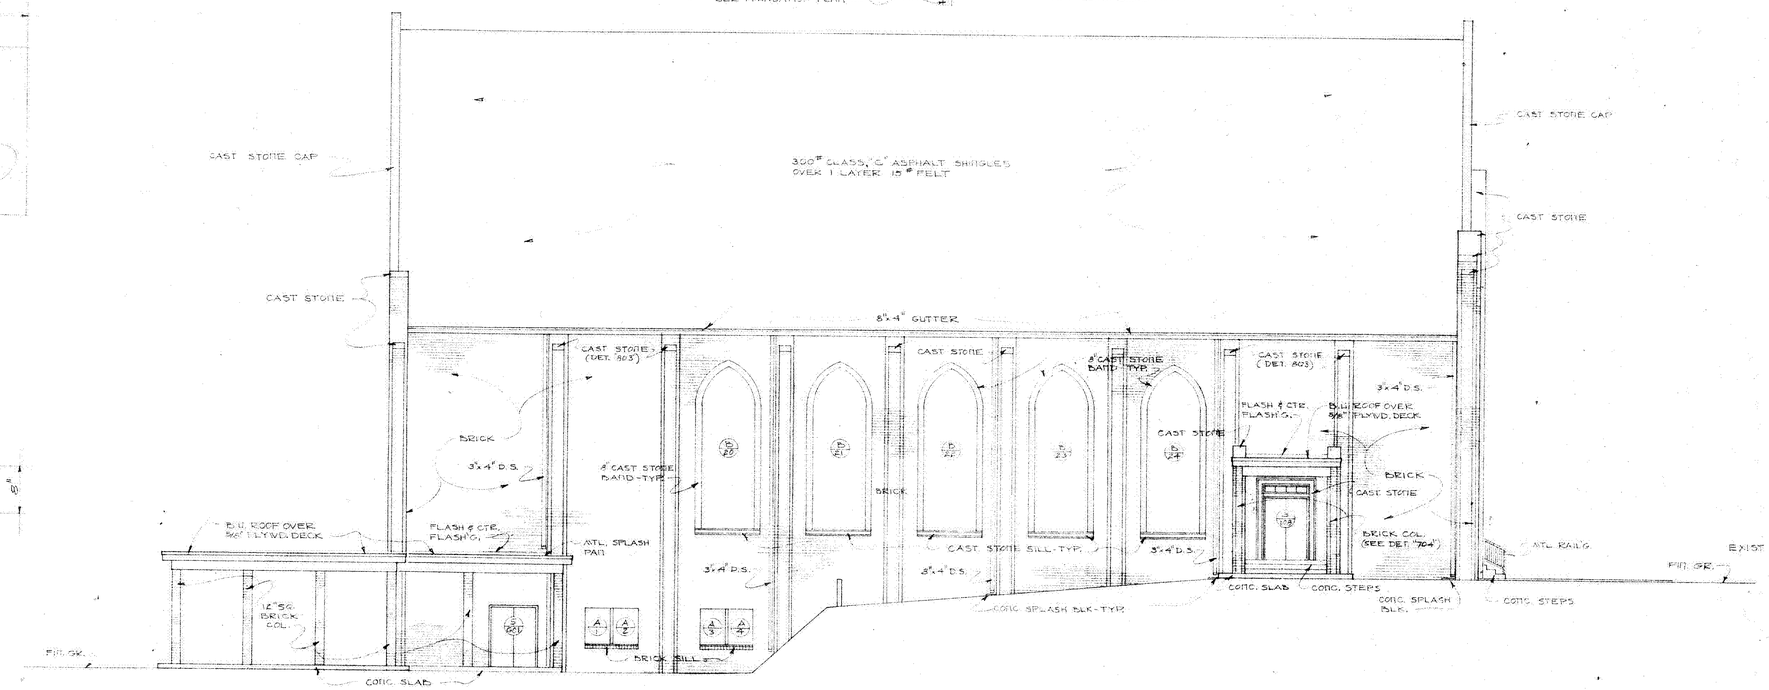

"LEFT SIDE ELEVATION"
1/8" = 1'-0"

James W. McCleskey, Jr.
ARCHITECT
HATTIESBURG, MISSISSIPPI


A - 1 - A


"A NEW AUDITORIUM FOR"
"HIGHLAND BAPTIST CHURCH"
"MERIDIAN, MISSISSIPPI"


DATE 1/10/75
REV.
COMM. 740816
SHEET NUMBER
1
OF 15 SHEETS

REGISTERED ARCHITECT
JAMES WARREN MCCLESKEY JR.
480
HATTIESBURG, MISS.
STATE OF MISSISSIPPI

DIETZGEN CORP. N. O. 19MM 12-73

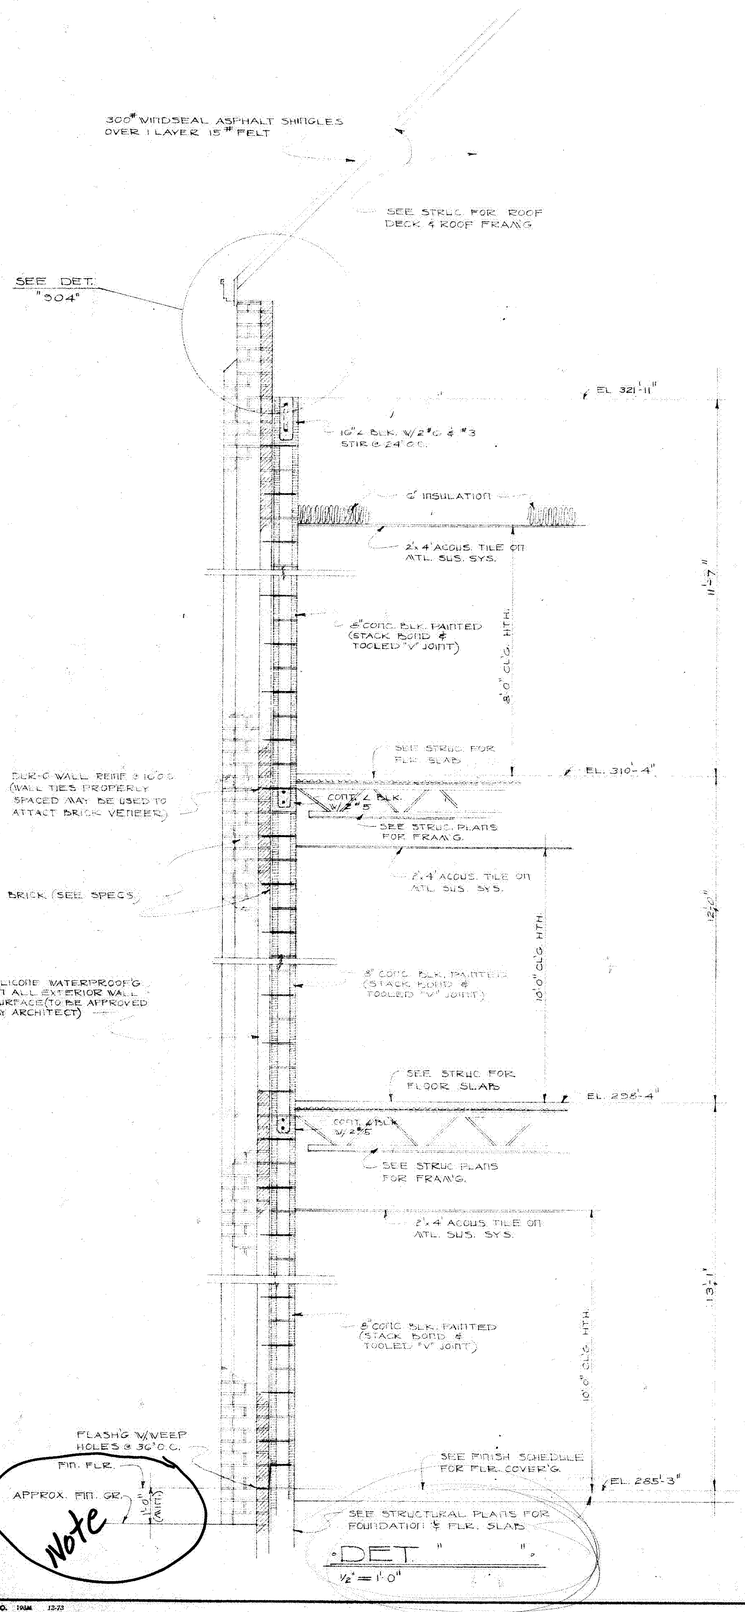

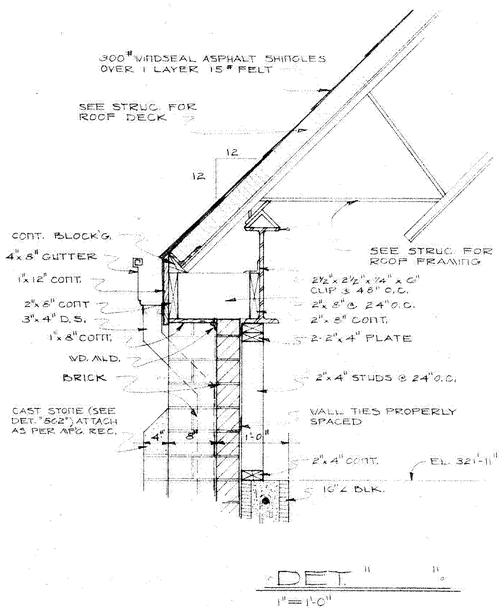

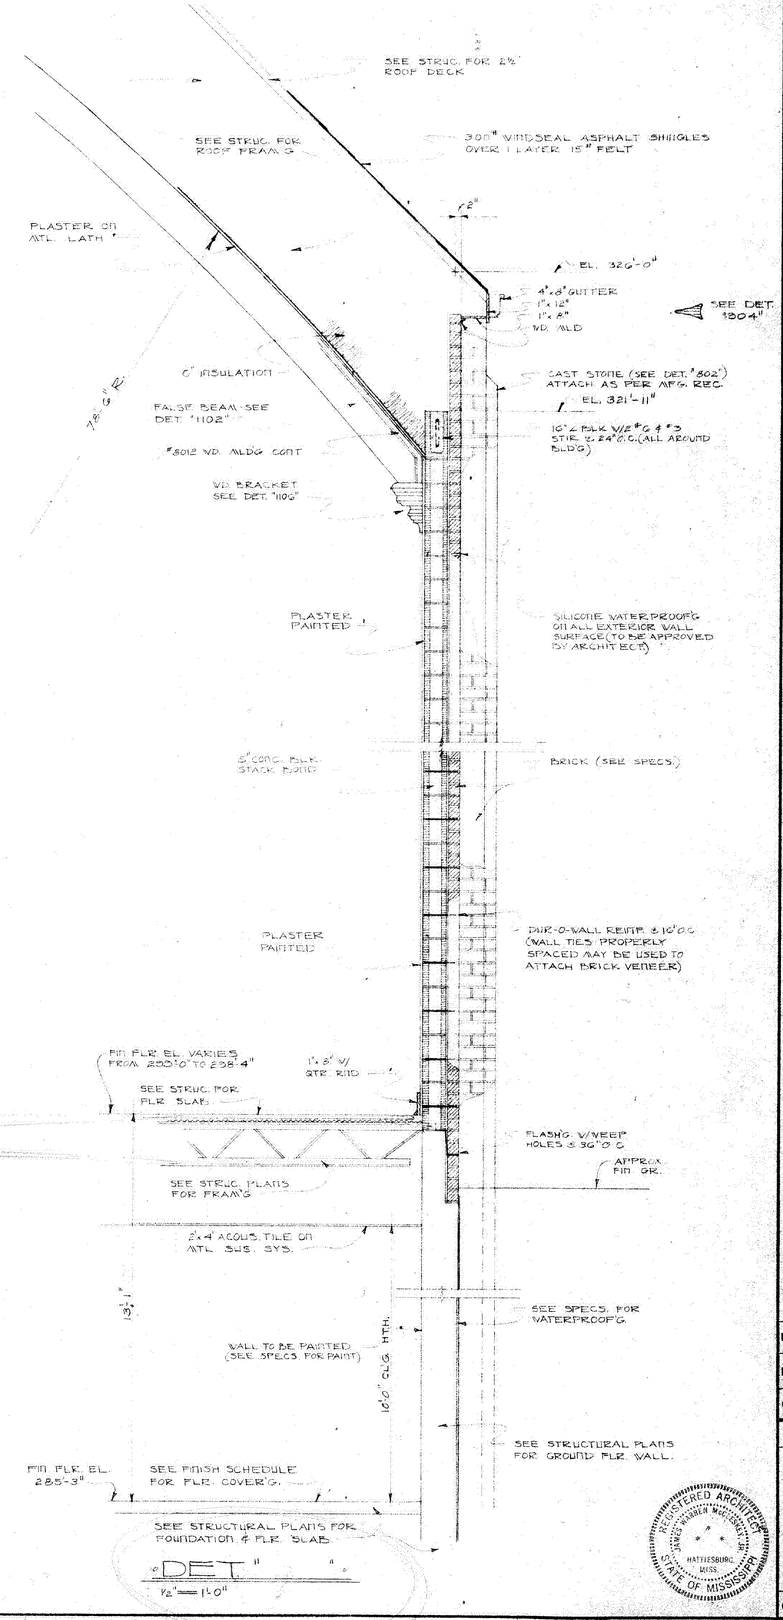

James W. McCleskey, Jr.
ARCHITECT
HATTIESBURG, MISSISSIPPI

A - 1 - A


PROPOSED
HIGHLAND BAPTIST CHURCH
A NEW AUDITORIUM FOR
MERIDIAN, MISSISSIPPI

DATE 1/10/75
REV.
COMM. 7405IG
SHEET NUMBER
A 5


OF 15 SHEETS

REGISTERED ARCHITECT
JAMES WARREN McCLESKEY JR.
HATTIESBURG MISS.
STATE OF MISSISSIPPI


DIETZGEN CORP. N.O. 196M 12-73

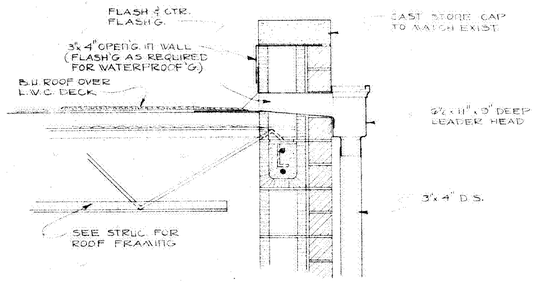


◦DET. "1006"◦
1"=1'-0"

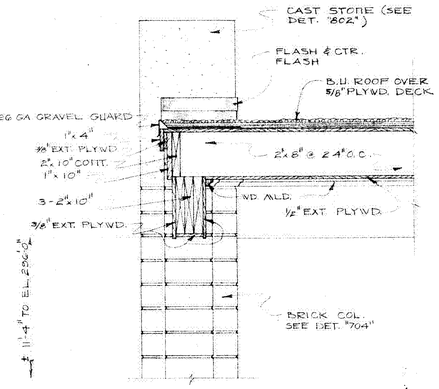

◦DET. "1005"◦
1"=1'-0"

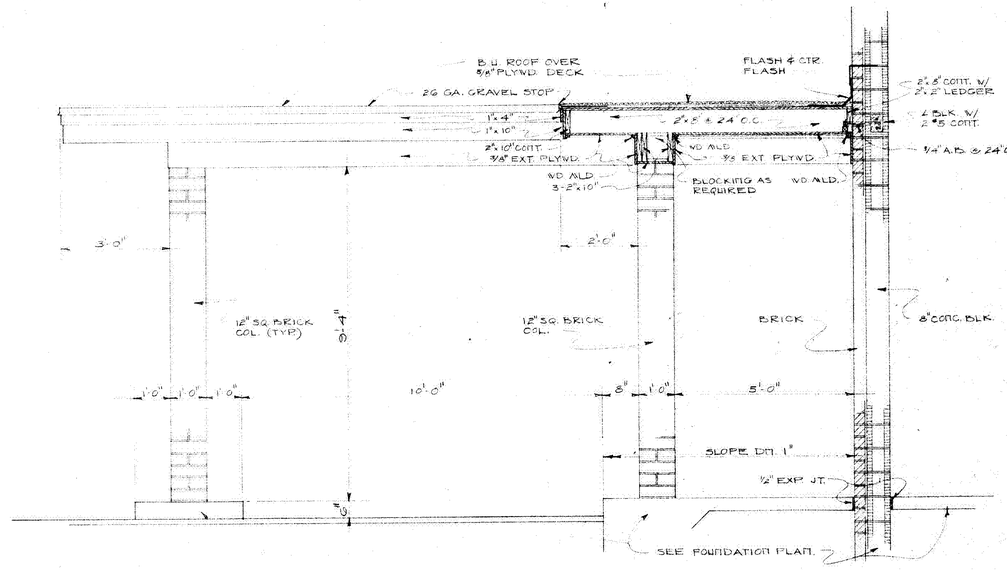


◦DET. "1004"◦
1/2"=1'-0"

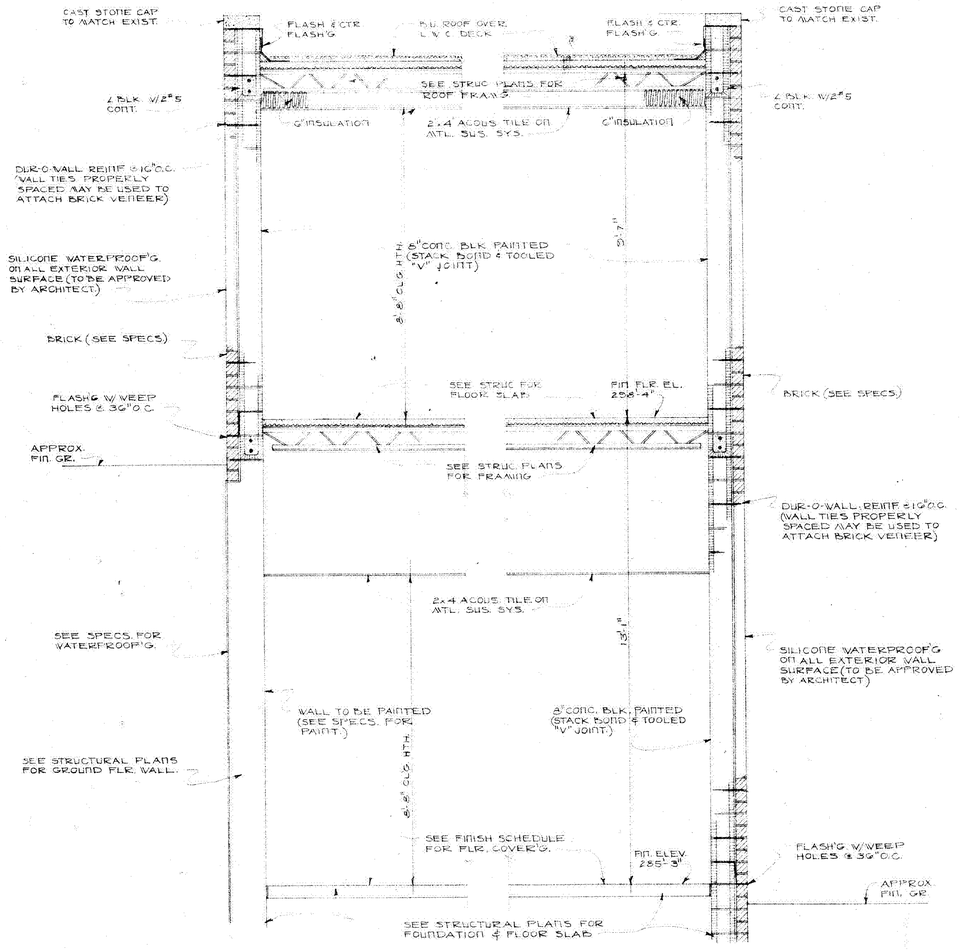

◦DET. "1004"◦
1/2"=1'-0"

◦DET. "1003"◦
1/2"=1'-0"

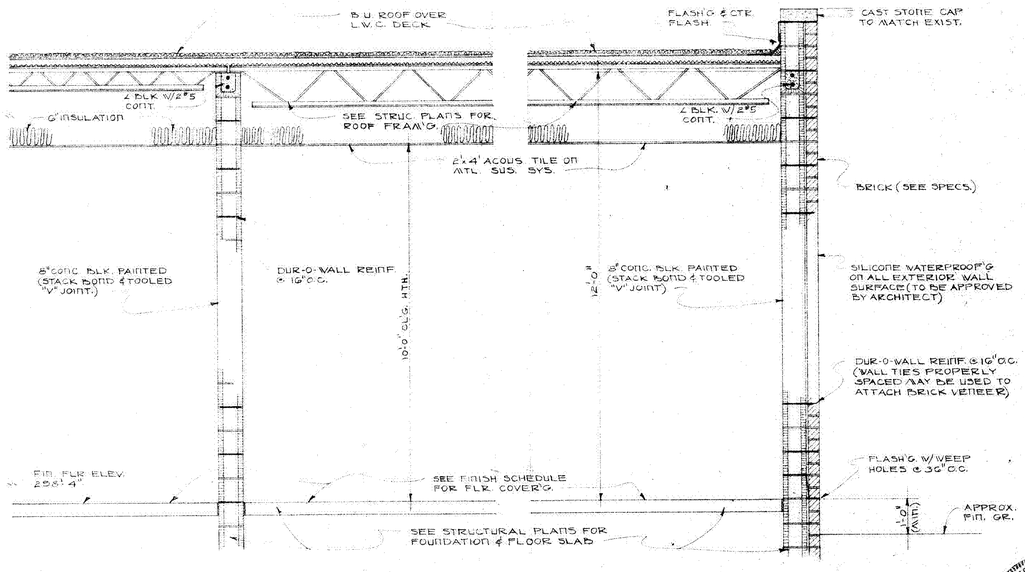

◦DET. "1002"◦
1/2"=1'-0"

◦DET. "1001"◦
1/2"=1'-0"

A - 1 - A


James W. McCleskey, Jr.
ARCHITECT
HATTIESBURG, MISSISSIPPI

◦A NEW AUDITORIUM FOR◦
◦HIGHLAND BAPTIST CHURCH◦
MERIDIAN, MISSISSIPPI


DATE 1/10/75
REV.
COMM. 740816
SHEET NUMBER
A 10
OF 15 SHEETS

REGISTERED ARCHITECT JAMES W. McCLESKEY JR. 460 HATTIESBURG MISS. STATE OF MISSISSIPPI


DIETZGEN CORP. N.O. 196M 12-73

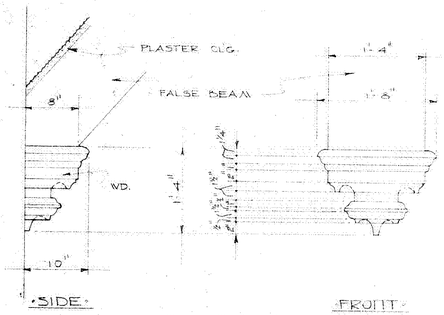


DET "1106"
1"=1'-0"

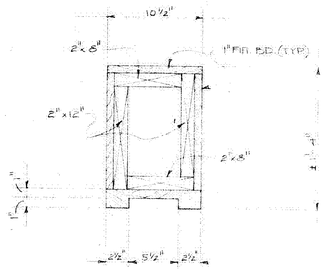


DET "1105"
1½"=1'-0"

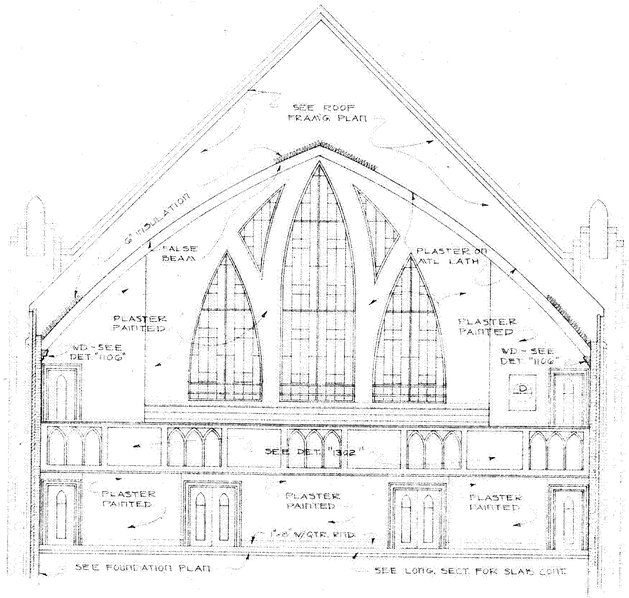


VIEW TOWARD BALCONY
CROSS-SECTION "1104"
⅛"=1'-0"

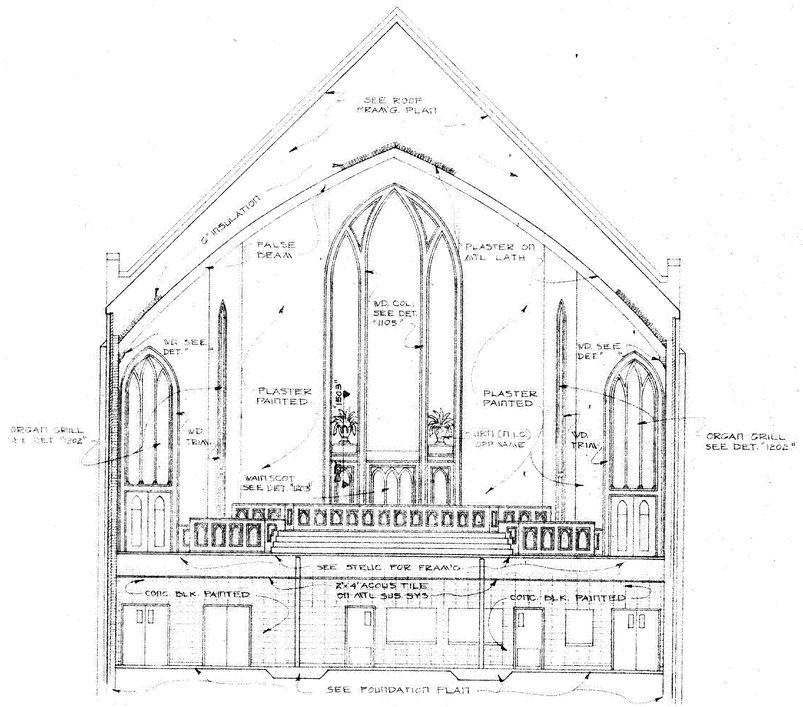

VIEW TOWARD CHOIR-PULPIT-BAPTISTRY
CROSS-SECTION "1103"
⅛"=1'-0"

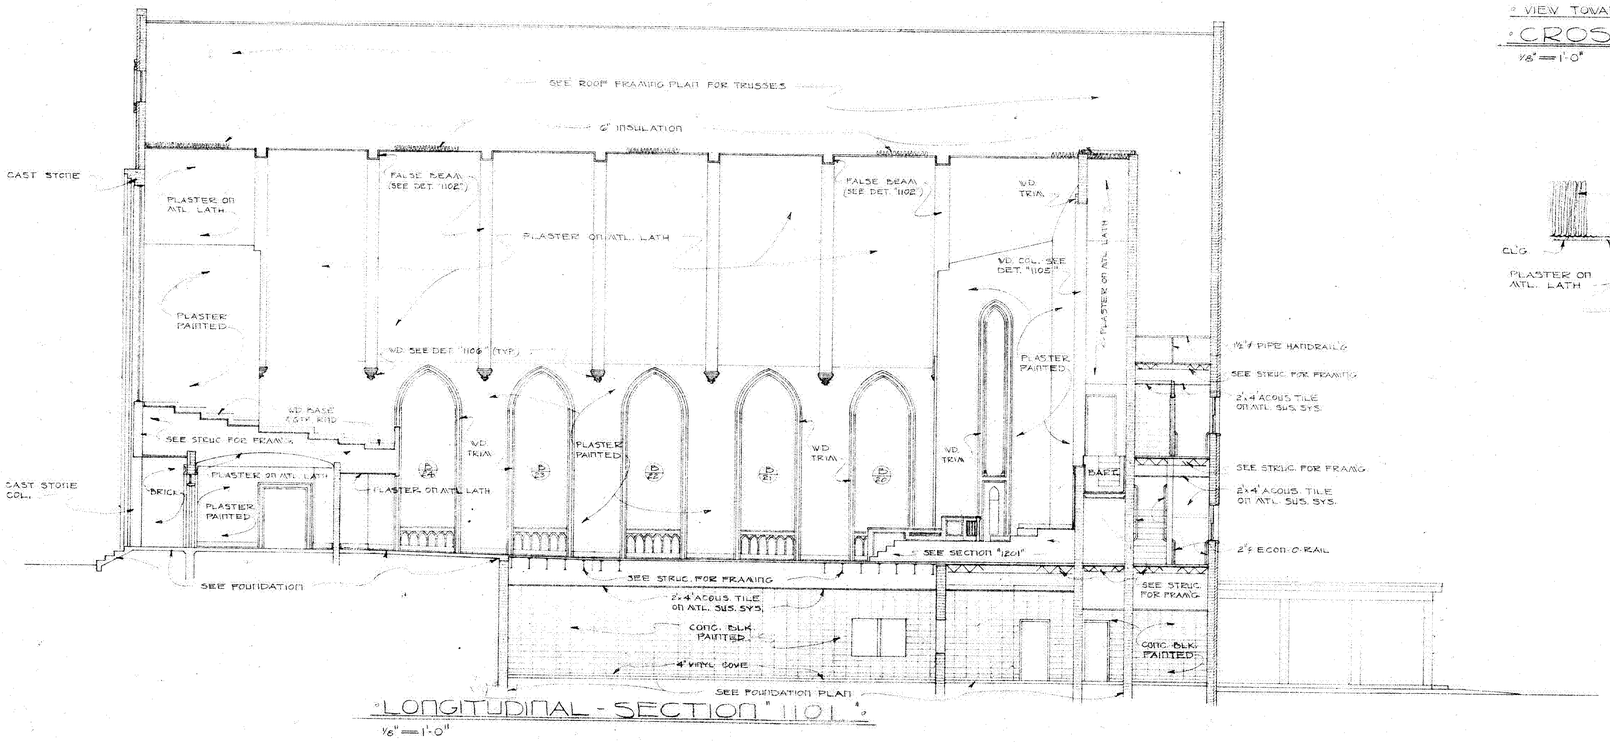

LONGITUDINAL-SECTION "1101"
⅛"=1'-0"

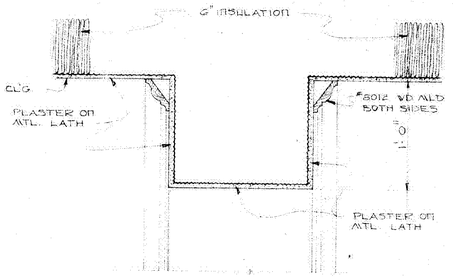

FALSE BEAM
DET "1102"
1½"=1'-0"

James W. McCleskey, Jr.
ARCHITECT
HATTIESBURG, MISSISSIPPI

A-1

A

A NEW AUDITORIUM FOR
HIGHLAND BAPTIST CHURCH
MERIDIAN, MISSISSIPPI

DATE 1/10/75
REV.
COMM. 740816

SHEET NUMBER
A-11
OF 15 SHEETS

REGISTERED ARCHITECT JAMES WARREN MCCLESKEY JR. 480 HATTIESBURG, MISS. STATE OF MISSISSIPPI

DIETZGEN CORP. N.O. 198M 12-73

• SECTION "1201" •

1/4" = 1'-0"

REMOVABLE RAIL'G.
• DET. "1204" •

¾" = 1'-0"

• DET. "1203" •

1" = 1'-0"

• SECTION "1202" •

½" = 1'-0"


REGISTERED ARCHITECT
JAMES W. McCLESKEY, JR.
480
HATTIESBURG, MISS.
STATE OF MISSISSIPPI

A - 1 - A
James W. McCleskey, Jr.
ARCHITECT
HATTIESBURG, MISSISSIPPI

• A NEW AUDITORIUM FOR •
• HIGHLAND BAPTIST CHURCH •
• MERIDIAN, MISSISSIPPI •

DATE 1/10/75
REV.
COMM. 740816
SHEET NUMBER
15
OF 15 SHEETS

DIETZGEN CORP. N. O. 1964 12-73

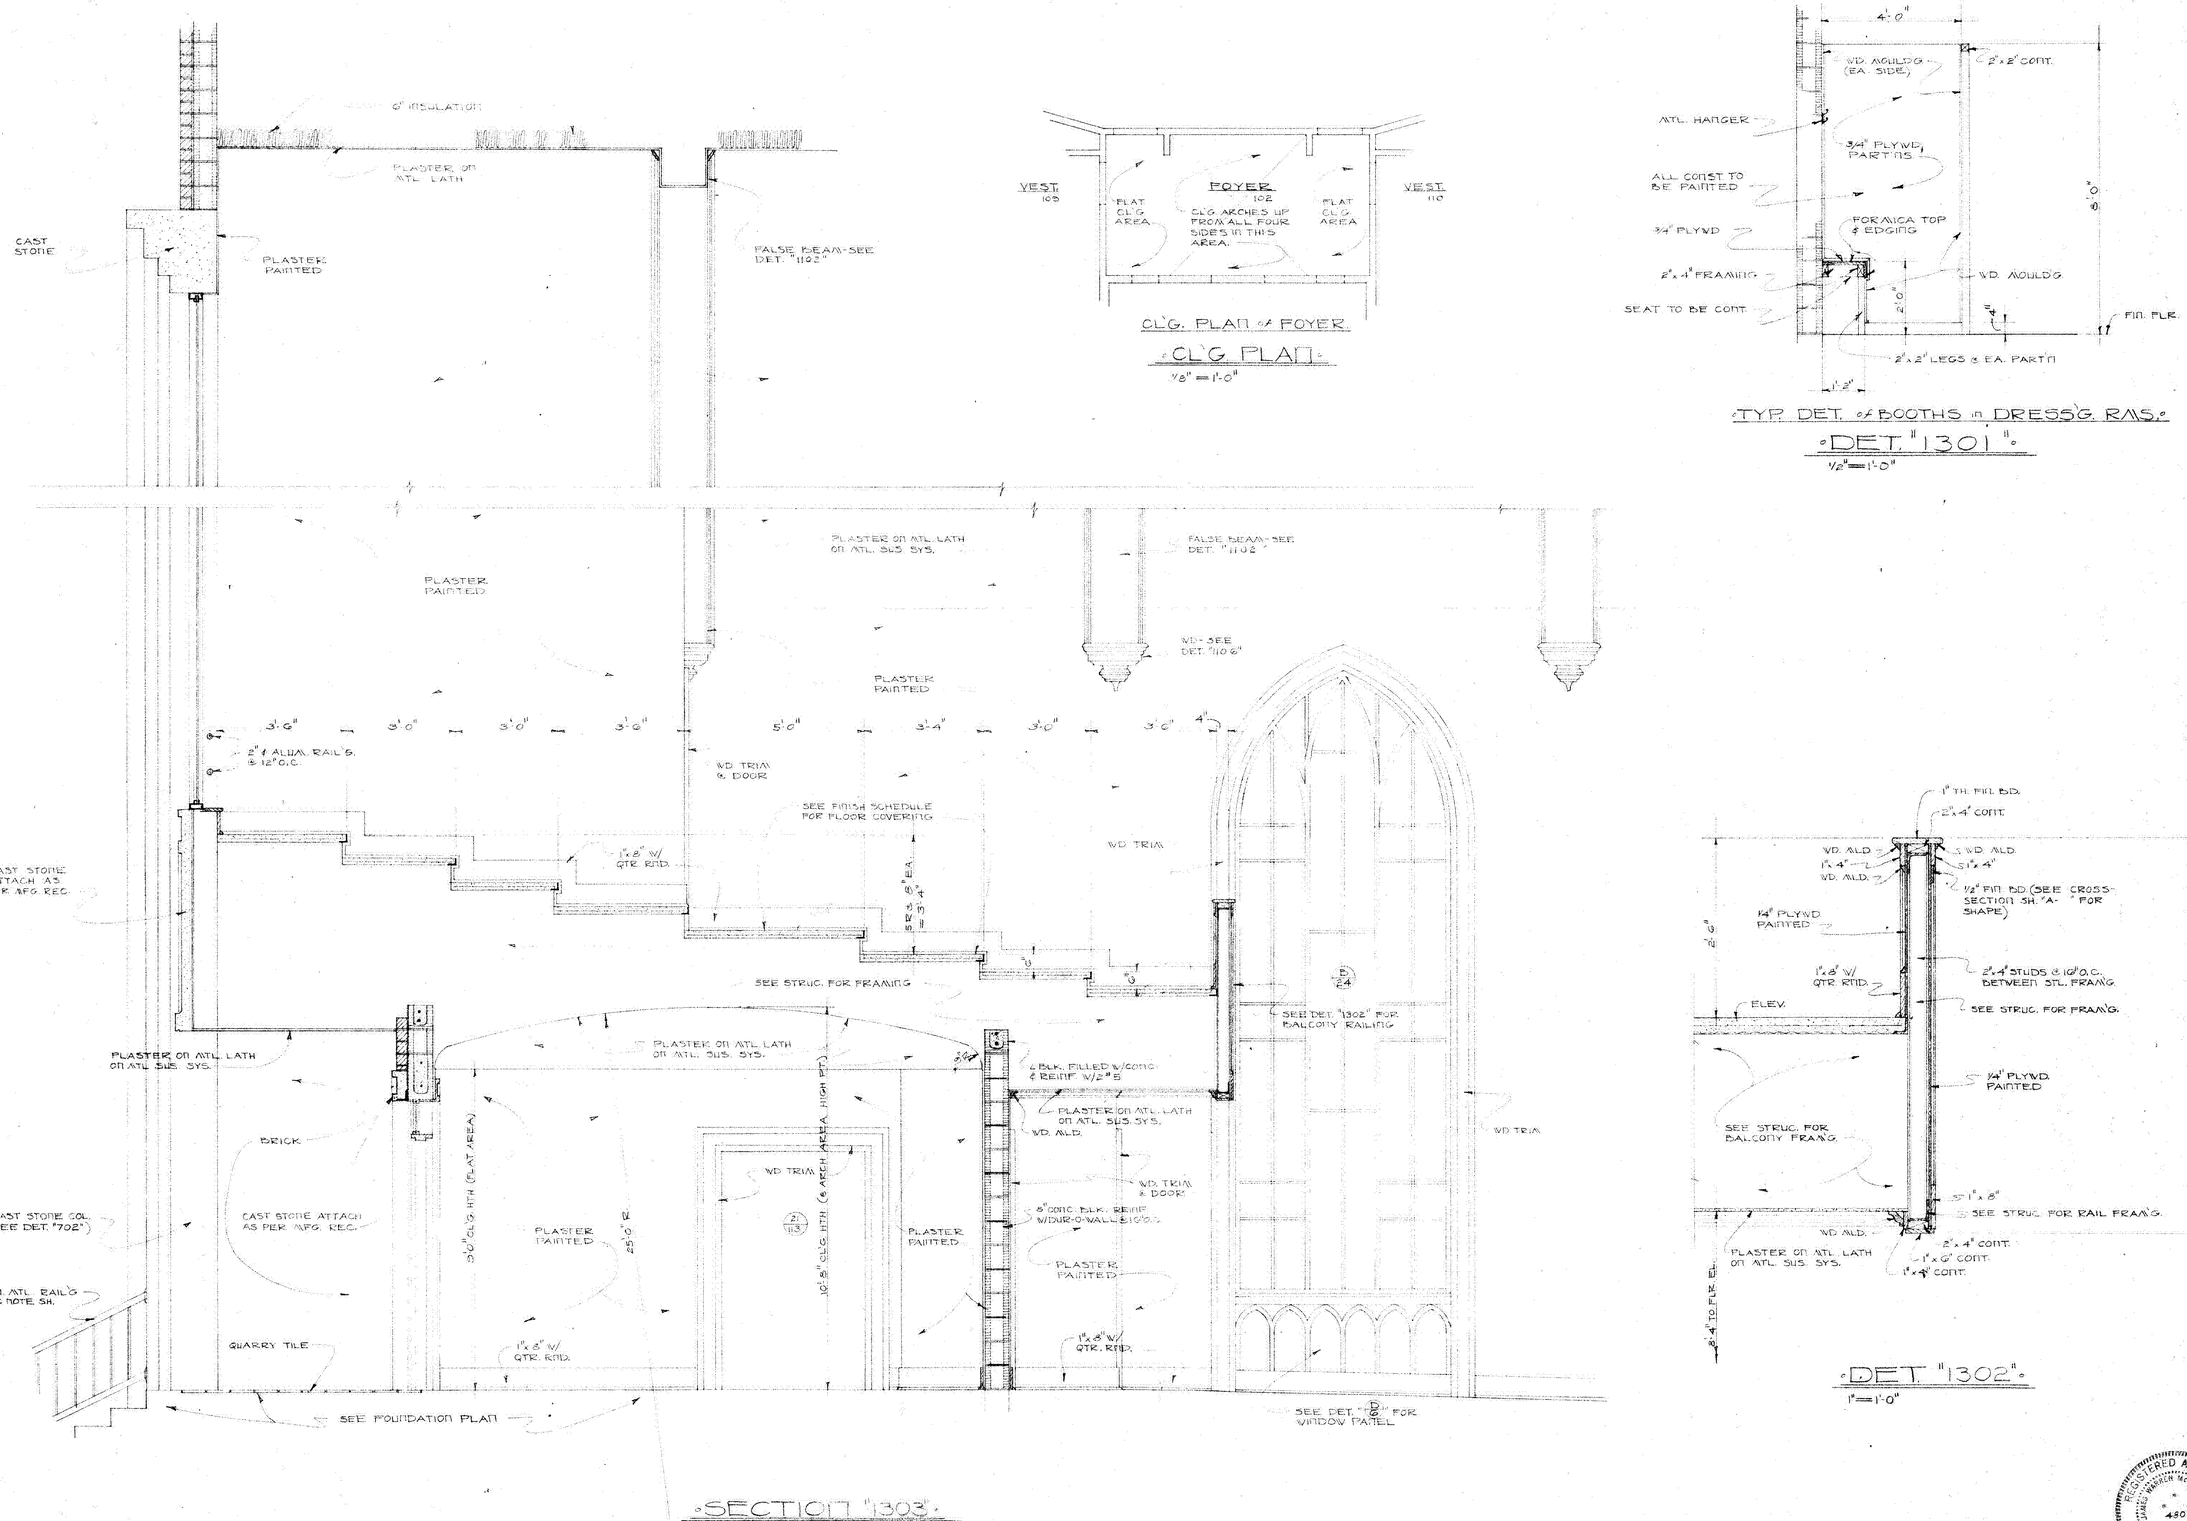

CLG. PLAN of FOYER.

CLG PLAN

1/8" = 1'-0"

TYP. DET. of BOOTHS in DRESS'G. RMS.

DET. "1301"

1/2" = 1'-0"

DET. "1302"

1" = 1'-0"

SECTION "1303"

1/2" = 1'-0"

A-1 A
James W. McCleskey, Jr.
ARCHITECT
HATTIESBURG, MISSISSIPPI

A NEW AUDITORIUM FOR
HIGHLAND BAPTIST CHURCH
MERIDIAN, MISSISSIPPI

DATE 1/10/75

REV.

COMM. 740816


SHEET NUMBER

A 13


OF 15

REGISTERED ARCHITECT JAMES WARREN McCLESKEY 480 HATTIESBURG MISS. STATE OF MISSISSIPPI


DIETZGEN CORP. N.O. 196M 12-70

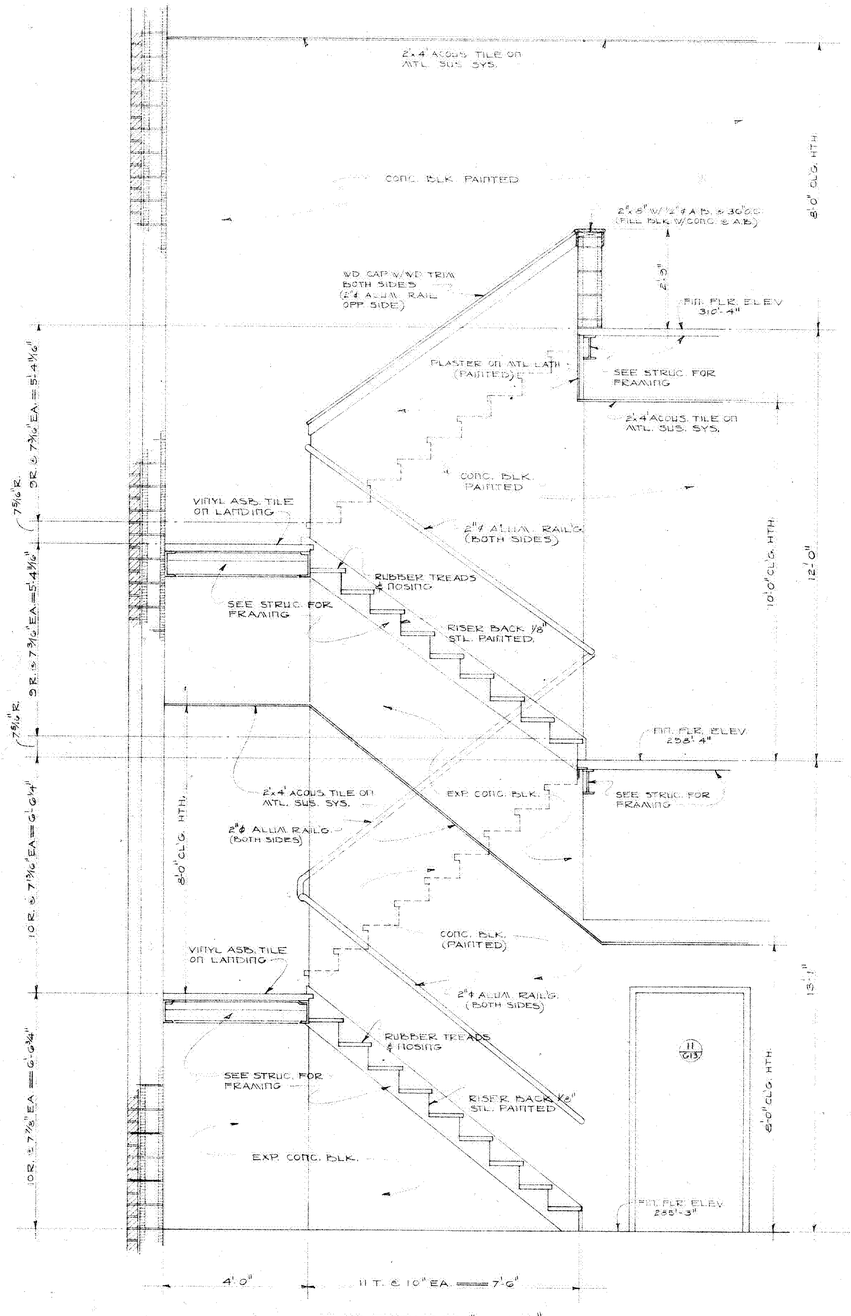


◦SECTION "1405"◦
1/2" = 1'-0"

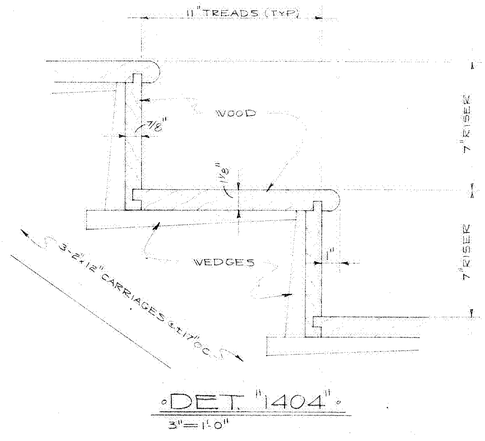


◦DET. "1404"◦
3" = 1'-0"

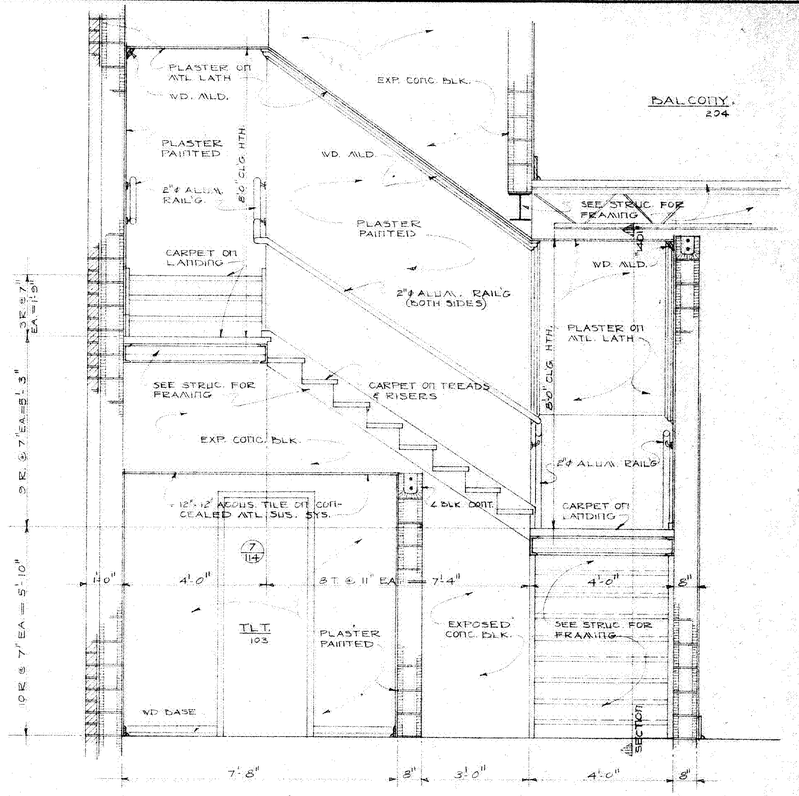

◦SECTION "1402"◦
1/2" = 1'-0"

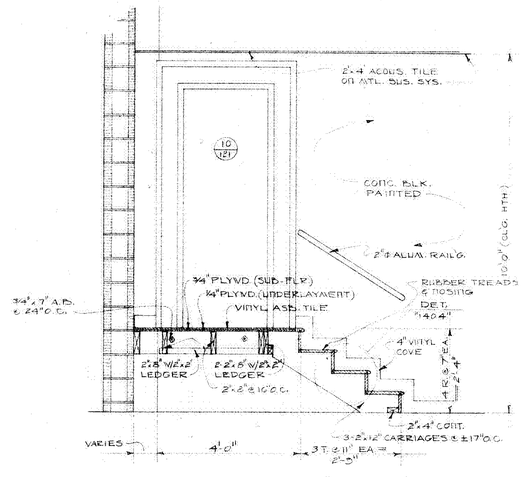

◦SECTION "1403"◦
1/2" = 1'-0"

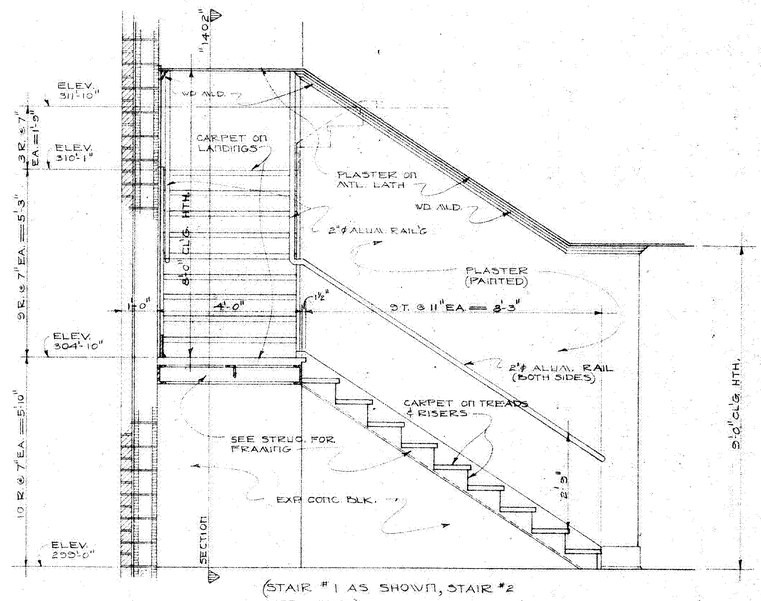

(STAIR "1 AS SHOWN, STAIR "2 OPP. HAND.)

◦SECTION "1401"◦
1/2" = 1'-0"

A - 1 - A
James W. McCleskey, Jr.
ARCHITECT
HATTIESBURG, MISSISSIPPI

◦A NEW AUDITORIUM FOR◦
◦HIGHLAND BAPTIST CHURCH◦
◦MERIDIAN, MISSISSIPPI◦

DATE 1/10/75
REV.
COMM. 7406IG
SHEET NUMBER
A-14
OF 15 SHEETS

REGISTERED ARCHITECT JAMES WOMEN MCCLESKEY JR. 480 HATTIESBURG, MISS. STATE OF MISSISSIPPI

DIETZGEN CORP. N. O. 108M 12-72

DET. "1502"
3"=1'-0"

DET. "1503"
½"=1'-0"

SECTION "1501"
½"=1'-0"

James W. McCleskey, Jr.
ARCHITECT
HATTIESBURG, MISSISSIPPI


A-1-A

"A NEW AUDITORIUM FOR"
"HIGHLAND BAPTIST CHURCH"
"MERIDIAN, MISSISSIPPI"

DATE 1/10/75
REV.
COMM. 74081G
SHEET NUMBER
1
OF 15 SHEETS

REGISTERED ARCHITECT JAMES WARREN MCCLESKEY JR. 480 HATTIESBURG, MISS. STATE OF MISSISSIPPI

DIETZGEN CORP. N. O. 1960A 12-73

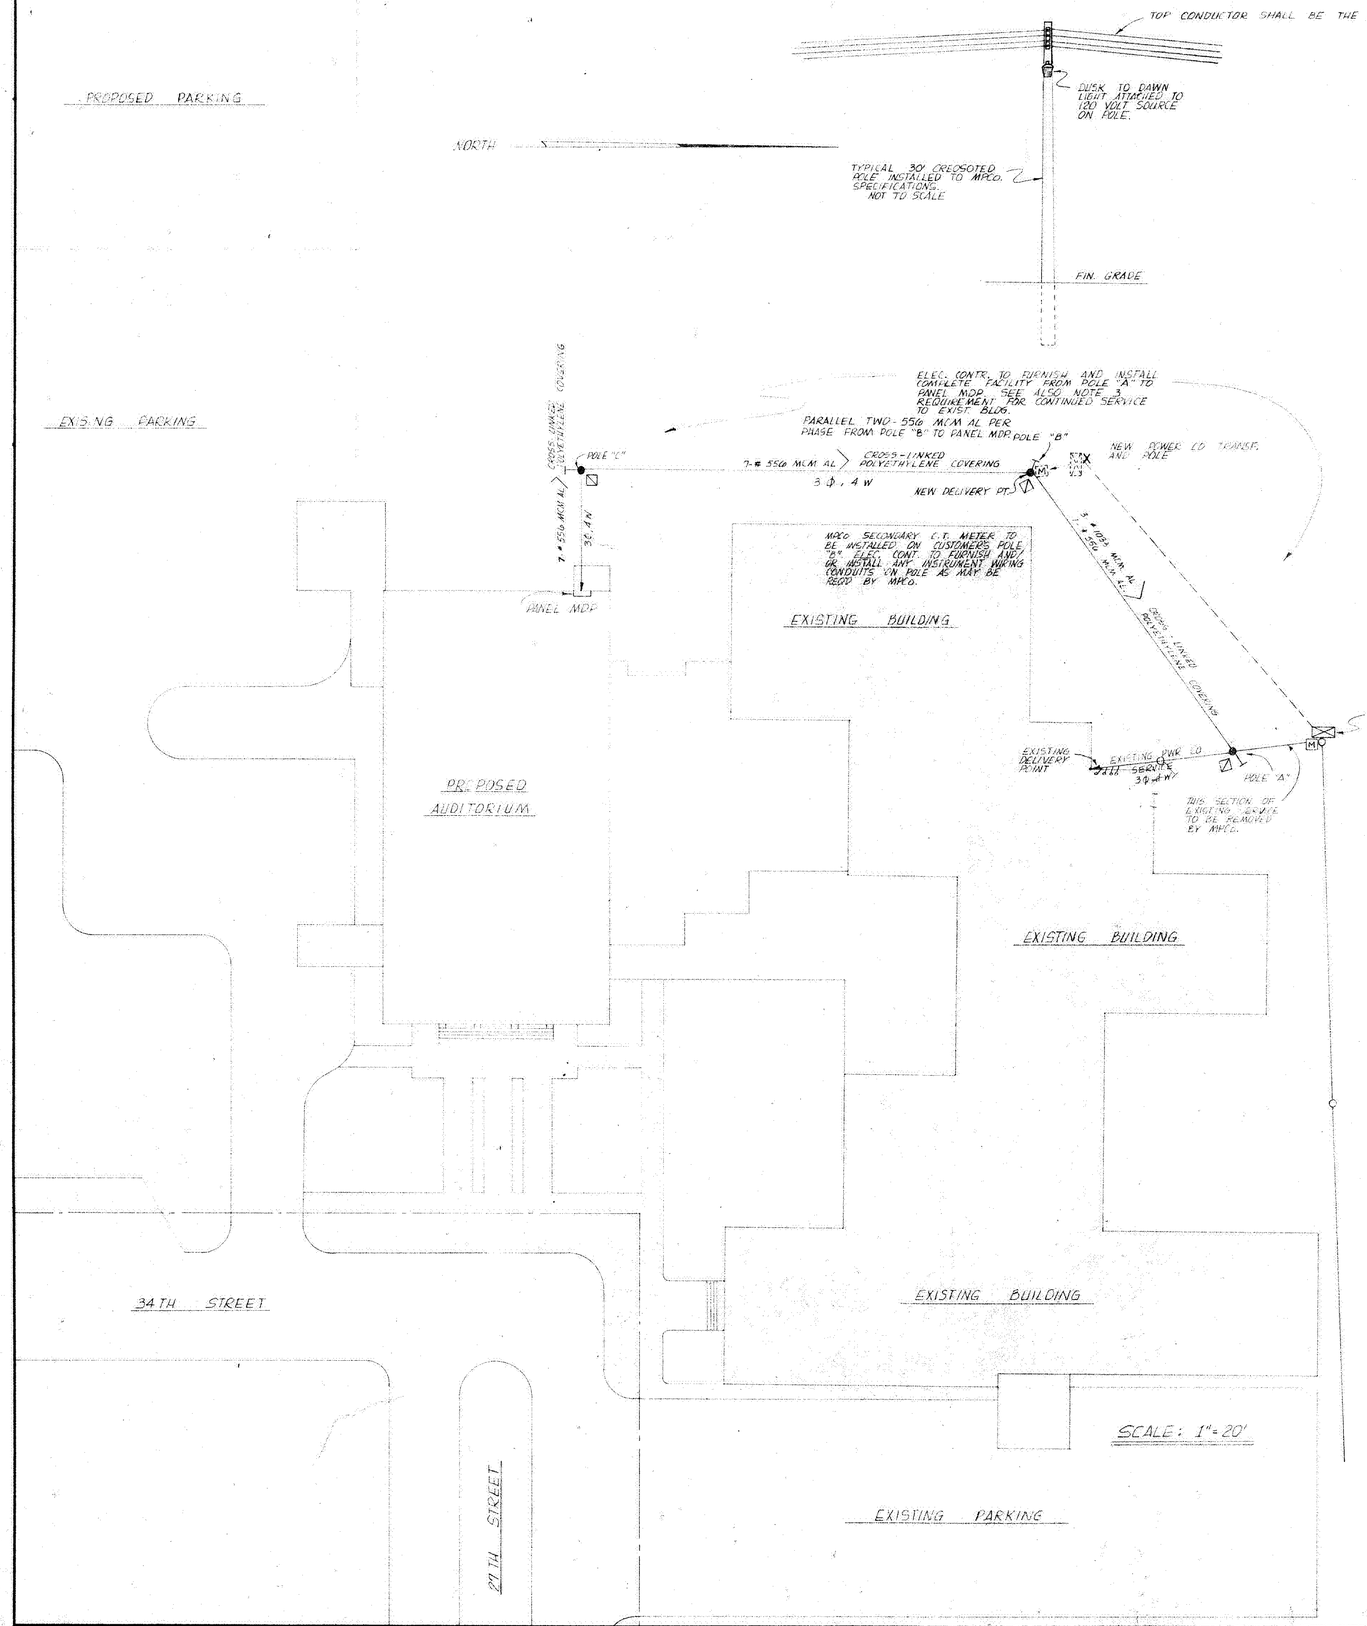

LIGHTING FIXTURE SCHEDULE

SYM.	REQ'D	WATTS	MFR.	DESCRIPTION
◇	3	175	AMERICAN ELECTRIC	DUSK TO DAWN PACK, NO. IV-445-6 PACK B

SYMBOLS

SYM.	DESCRIPTION
●—I	30' CREOSOTED POLE WITH GUYING, INSTALLED BY ELECTRICAL CONTRACTOR
○	MPCo POLE (EXISTING)
←—	3 PHASE, 4 WIRE SERVICE
⊠	MPCo TRANSFORMERS (EXIST)
[M]	MPCo METER (EXIST)
X	NEW MPCo POLE
⊡	NEW MPCo TRANSFORMERS
[M]	NEW MPCo METER

SERVICE CHARACTERISTICS

120/208 WYE VOLTS, 3 PHASE, 4 WIRE

NOTES:

1. ELECTRICAL CONTRACTOR SHALL CONSTRUCT OVERHEAD SERVICE LINE TO SAME LINE BUILDING SPECIFICATIONS AS EMPLOYED BY MISSISSIPPI POWER COMPANY (MPCo)
2. PARTICULAR CARE SHALL BE EXERCISED IN MAKING GOOD CONNECTIONS BETWEEN ALUMINUM SERVICE WIRES AND COPPER SERVICE ENTRANCE WIRING. MPCo. SPECIFICATIONS SHALL BE FOLLOWED IN MAKING ALL CONNECTIONS.
3. ELECTRICAL CONTRACTOR SHALL DETERMINE IF MPCo WILL SELL OR DONATE EXISTING SERVICE FROM WHERE CONTRACTOR SETS POLE "A" TO POINT OF CONTACT WITH EXISTING BUILDING. FOLLOWING CONSTRUCTION THE DELIVERY POINT TO THE OWNER WILL BE POLE "B." DELIVERY POINT IS WHERE MPCo OWNERSHIP AND MAINTENANCE STOPS.
4. ELECTRICAL CONTRACTOR SHALL VERIFY POLE "B" AND "C" LOCATIONS WITH ARCHITECT SO AS NOT TO INTERFERE WITH EXISTING PLAY AREA FENCES. PROPER N.E.C. CLEARANCES FROM BUILDINGS SHALL BE OBSERVED IN ANY CASE. CONSIDERATION SHALL ALSO BE GIVEN MIN. CLEARANCES BETWEEN POLES AND BUILDINGS TO PROVIDE ADEQUATE ACCESS BY SERVICE VEHICLES TO REAR (NORTH) SIDE OF EXISTING BLDG.
5. ELECTRICAL CONTRACTOR SHALL EXERCISE PARTICULAR CARE TO CONNECT PROPER PHASE CONDUCTORS AT POLE "A" TO INSURE EFFICIENT AND SAFE CONTINUITY OF SERVICE TO EXISTING BUILDING.

A - 1 - A
James W. McCleskey, Jr.
ARCHITECT
HATTIESBURG, MISSISSIPPI


HIGHLAND BAPTIST CHURCH.
MISSISSIPPI.

• A NEW AUDITORIUM FOR •
• HIGHLAND BAPTIST CHURCH •
• MERIDIAN, MISSISSIPPI •

DATE	
REV.	
COMM.	
SHEET NUMBER	E-1
OF	7 SHEETS

STEPHEN B. CARPENTER, JR. 5929 STATE OF MISSISSIPPI

DIETZGEN CORP. N. O. 1966 12-73

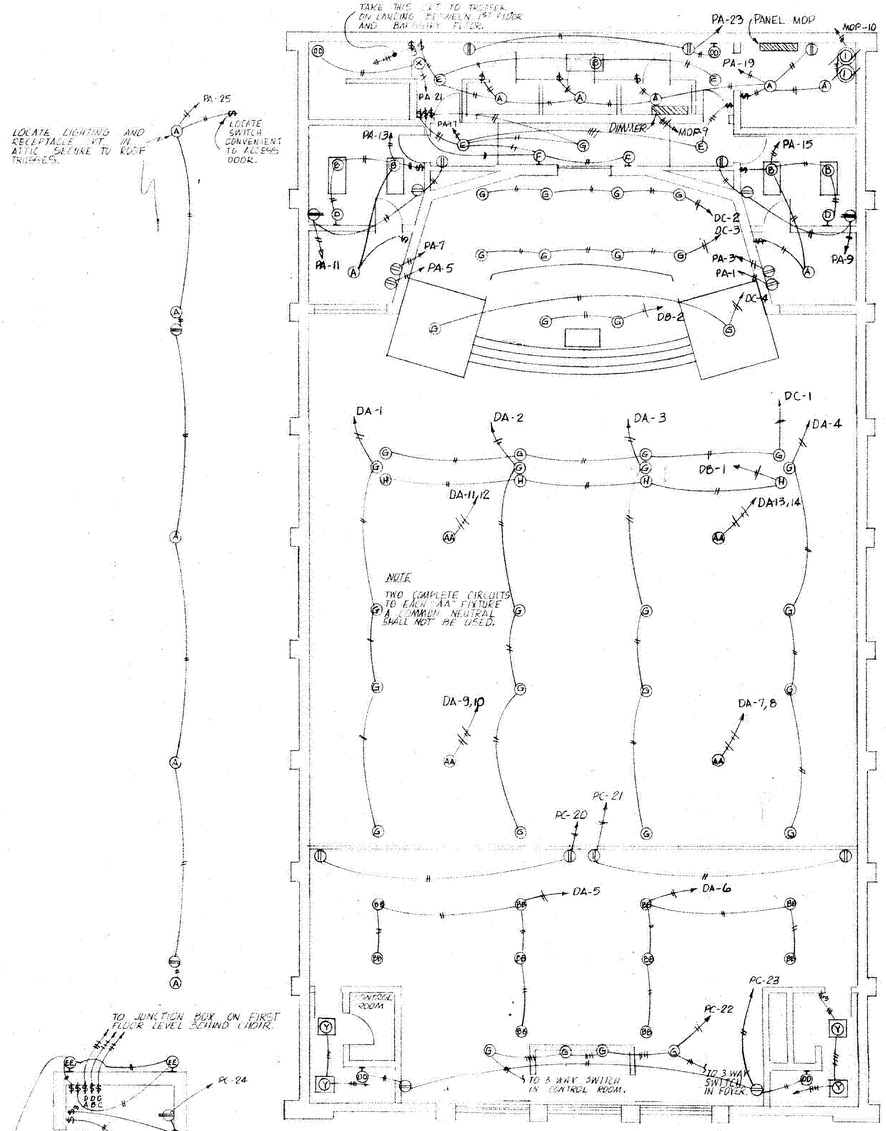


CONTROL ROOM

SCALE: 1/4" = 1'-0"


BALCONY FLOOR PLAN

SCALE: 1/8" = 1'-0"

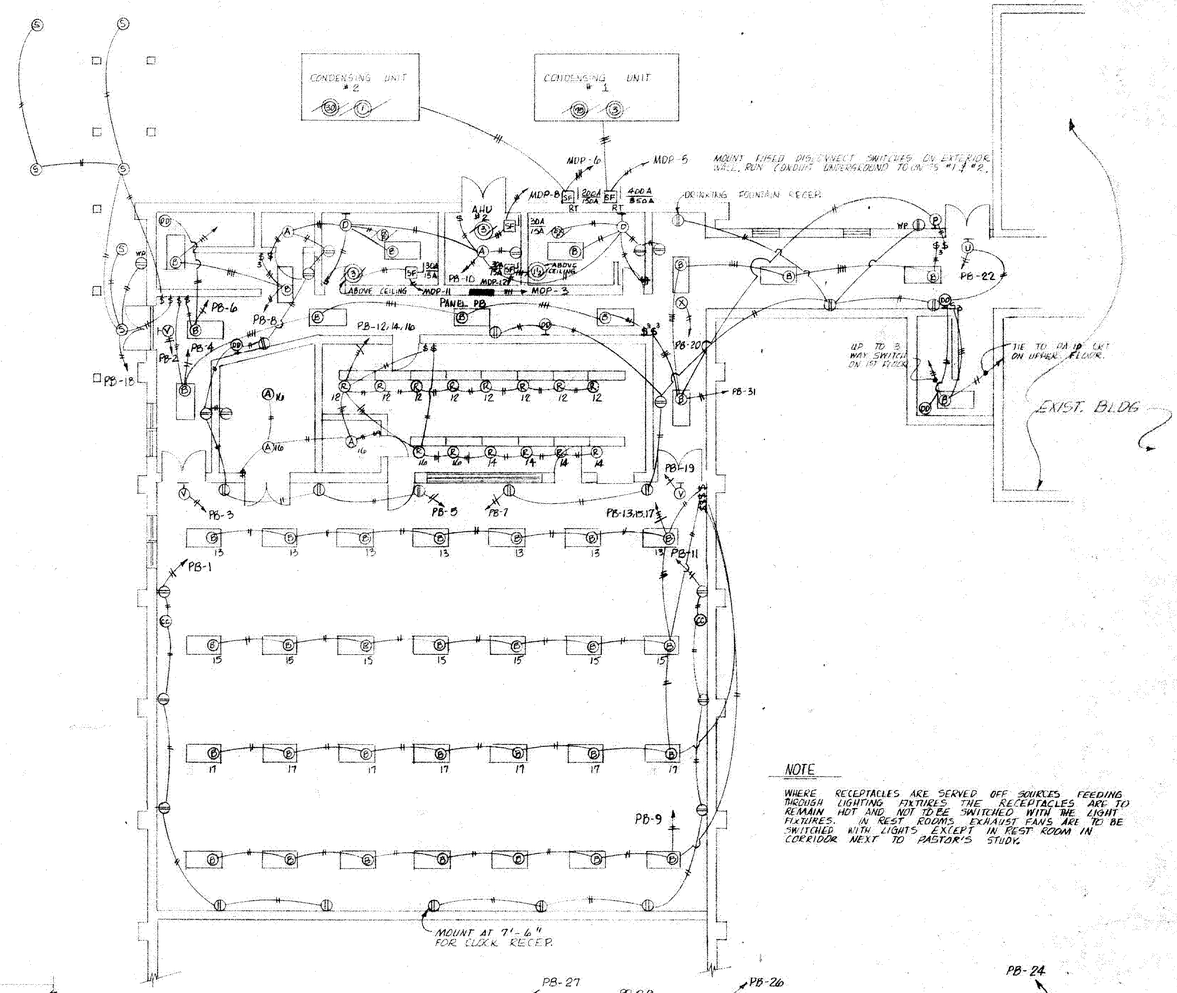

NOTE

WHERE RECEPTACLES ARE SERVED OFF SOURCES FEEDING THROUGH LIGHTING FIXTURES, THE RECEPTACLES ARE TO REMAIN HOT AND NOT TO BE SWITCHED WITH THE LIGHT FIXTURES. IN REST ROOMS, EXHAUST FANS ARE TO BE SWITCHED WITH LIGHTS EXCEPT IN REST ROOM IN CORRIDOR NEXT TO PASTOR'S STUDY.

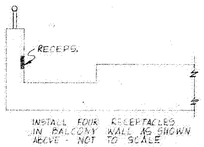


INSTALL FOUR RECEPTACLES IN BALCONY WALL AS SHOWN ABOVE - NOT TO SCALE

NOTES REGARDING SANCTUARY LIGHTING:

1. THE LIGHTING FIXTURE MANUFACTURER'S SHALL PROVIDE A QUALIFIED FIELD ENGINEER AT NO COST TO OWNER TO CHECK OUT AND ASSIST WITH THE HANGING OF LIGHTING EQUIPMENT. THE FIELD ENGINEER SHALL SUPERVISE THE CONNECTIONS TO LIGHTING CONTROL PANEL AND SHALL CHECK OUT COMPLETE INSTALLATION. AFTER THE CHECKOUT THE FIELD ENGINEER SHALL CERTIFY IN WRITING TO THE ARCHITECT AND OWNER, THAT THE EQUIPMENT, INCLUDING DIMMER, HAS BEEN CHECKED, IS PROPERLY INSTALLED, IS FUNCTIONING PROPERLY AND THE FACTORY GUARANTEE IS IN EFFECT.
2. ALL SANCTUARY LIGHTING FIXTURES SUPPLIED THROUGH DIMMER SHALL BE SUPPLIED WITH #10 CU - THW CONDUCTORS. THIS ALSO APPLIES TO STAINED GLASS WINDOW LIGHTS.

GROUND FLOOR PLAN

SCALE: 1/8" = 1'-0"

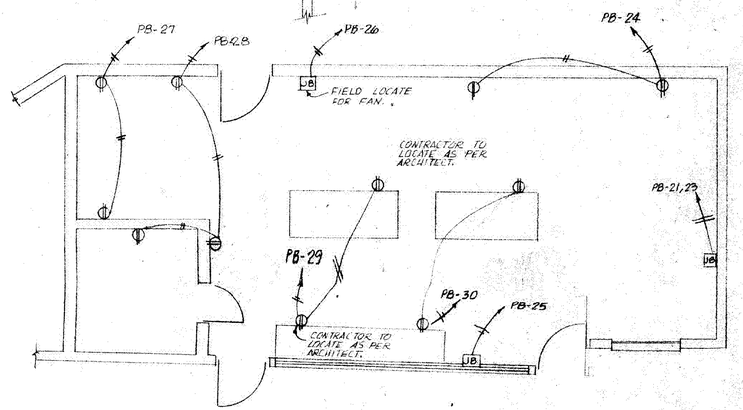

KITCHEN FLOOR PLAN

SCALE: 1/4" = 1'-0"

James W. McCleskey, Jr.
ARCHITECT
HATTIESBURG, MISSISSIPPI

A - 1 - A

HIGHLAND BAPTIST CHURCH

MERIDIAN, MISSISSIPPI

A NEW AUDITORIUM FOR

DATE

REV.

COMM.

SHEET NUMBER

E-2

OF 7 SHEETS

DIETZGEN CORP. M. O. 196M 12-73

NOTES

1. WHERE RECEPTACLES ARE SERVED OFF SOURCES FEEDING THROUGH LIGHTING FIXTURES, THE RECEPTACLES ARE TO REMAIN HOT AND NOT TO BE SWITCHED WITH THE LIGHT FIXTURES. IN REST ROOMS, EXHAUST FANS ARE TO BE SWITCHED WITH LIGHTS, EXCEPT IN REST ROOM IN CORRIDOR NEXT TO PASTOR'S STUDY.

2. INSTALL CONDUIT, OUTLET BOX AND PULL WIRE FOR FUTURE CABLE TV IN FELLOWSHIP HALL. LOCATE OUTLET ON EAST WALL NEAR A STANDARD MOUNTING HEIGHT ELECTRICAL WALL RECEPTACLE. TAKE SOURCE END OF CONDUIT TO NEAREST AVAILABLE CATV CABLE IN EXISTING BUILDING OR ARRANGE WITH CATV UTILITY FOR ADDITIONAL SERVICE DROP TO NEW BUILDING NEAR SERVICE ENTRANCE TO PANEL MDP.

3. NO MOTOR STARTERS ARE SHOWN ON DRAWINGS AS INDICATED IN SPECIFICATIONS. SOME EQUIPMENT WILL CONTAIN STARTERS AS AN INTEGRAL PART OF THE MACHINE. ON THOSE MACHINES WHERE STARTERS ARE FURNISHED SEPARATELY (AIR HANDLERS, PUMPS, ETC.) THE STARTERS ARE TO BE INSTALLED IN ACCORD WITH THE N.E.C. ON THE DOWNSTREAM SIDE OF THE FEEDER BREAKER. IT IS PERMISSIBLE TO INSTALL THESE STARTERS ON OR NEAR THE DRIVEN PIECE OF MACHINERY OR IN THE MECHANICAL ROOM FOR THOSE BEING FED FROM PANEL MDP. THE PREFERRED LOCATION IS IN THE MECHANICAL ROOMS.

FIRST FLOOR PLAN

SCALE: 1/8" = 1'-0"

James W. McCleskey, Jr.
ARCHITECT
HATTIESBURG, MISSISSIPPI

A-1 A-2

• A NEW AUDITORIUM FOR •
• HIGHLAND BAPTIST CHURCH •
• MERIDIAN, MISSISSIPPI •

DATE	
REV.	
COMM.	
SHEET NUMBER	E-3
OF	7 SHEETS

NATHAN E. CARTER JR. 13993 STATE OF MISSISSIPPI

DIETZGEN CORP. M.C. 196M 12-73

PANEL PA FLUSH MTD

SQUARE D TYPE NQOB - 36 - 4L

225 AMP MAIN LUGS ONLY

CKT	TRIP	POLE	WIRE	DESCRIPTION	CKT	TRIP	POLE	WIRE	DESCRIPTION
1	20	1	12	SOUND ROOM RECEP.	2	20	1	12	ORGAN RECEP.
3	20	1	12	SOUND ROOM RECEP.	4	20	1	12	RECEPS.
5	20	1	12	SOUND ROOM RECEP.	6	20	1	12	RECEPS.
7	20	1	12	SOUND ROOM RECEP.	8	20	1	12	LIGHTS & RECEPS.
9	20	1	12	RECEPS.	10	20	1	12	EXIT LIGHTS
11	20	1	12	RECEPS.	12	20	1	12	LIGHTS
13	20	1	12	DRESS. RM. LIGHTS	14	20	1	12	LIGHTS
15	20	1	12	DRESS. RM. LIGHTS	16	20	1	12	LIGHTS
17	20	1	12	FACTORY LIGHTS	18	20	1	12	EXIT LIGHT
19	20	1	12	LIGHTS	20	20	1	12	LIGHT
21	20	1	12	EXIT LIGHTS	22	20	1	12	RECEPS.
23	20	1	12	RECEPS.	24	20	1	12	RECEPS.
25	20	1	12	ATTIC LTS & RECEPS.	26	20	1	12	RECEPS.
27				SPARES	28				SPARES
29					30				
31					32				
33					34				
35					36				

GROUND AS PER N.E.C.

PANEL PB FLUSH MTD

SQUARE D TYPE NQOB - 40 - 4L

225 AMP MAIN LUGS ONLY

CKT	TRIP	POLE	WIRE	DESCRIPTION	CKT	TRIP	POLE	WIRE	DESCRIPTION
1	20	1	12	RECEPS.	2	20	1	12	EXIT LIGHT
3	20	1	12	EXIT LIGHT	4	20	1	12	LIGHTS
5	20	1	12	RECEPS.	6	20	1	12	LIGHTS
7	20	1	12	RECEPS.	8	20	1	12	LIGHTS
9	20	1	12	LIGHTS	10	20	1	12	LIGHTS & RECEPS
11	20	1	12	RECEPS.	12	20	1	12	LIGHTS
13	20	1	12	LIGHTS	14	20	1	12	LIGHTS
15	20	1	12	LIGHTS	16	20	1	12	LIGHTS
17	20	1	12	LIGHTS	18	20	1	12	LIGHTS
19	20	1	12	EXIT LIGHT	20	20	1	12	EXIT LIGHT
21	50	2	6	DISHWASHER	22	20	1	12	EXIT LIGHT
23					24	20	1	12	KIT. RECEPS
25	20	1	12	HOT FOOD UNIT	26	20	1	12	VENT HOOD FAN
27	20	1	12	KIT. RECEPS	28	20	1	12	KIT RECEPS
29	20	1	12	KIT RECEPS	30	20	1	12	KIT RECEPS
31	20	1	12	LIGHTS	32				SPARES
33				SPARES	34				
35					36				
37					38				
39					40				

GROUND AS PER N.E.C.

PANEL PC FLUSH MTD.

SQUARE D TYPE NQOB - 30 - 4L

100 AMP MAIN LUGS ONLY

CKT	TRIP	POLE	WIRE	DESCRIPTION	CKT	TRIP	POLE	WIRE	DESCRIPTION
1	20	2	12	2KW WATER HTR.	2	20	2	12	2KW WATER HTR.
3					4				
5	20	1	12	LIGHTS	6	20	1	12	LIGHTS
7	20	1	12	LIGHTS & RECEPS.	8	20	1	12	LIGHTS & RECEPS
9	20	1	12	EXIT LIGHTS	10	20	1	12	EXIT LIGHT
11	20	1	12	LIGHTS	12	20	1	12	LIGHTS
13	20	1	12	LIGHTS & RECEPS.	14	20	1	12	RECEPS.
15	20	1	12	LIGHTS	16	20	1	12	FOYER (CHANDELIER)
17	20	1	12	LIGHTS	18	20	1	12	RECEPS.
19	20	1	12	LIGHTS	20	20	1	12	BALCONY RECEPS
21	20	1	12	BALCONY RECEPS	22	20	1	10	STAIN GL WINDOW LTS
23	20	1	12	BALCONY RECEPS.	24	20	1	12	CONTROL RM. RECEPS
25	20	1	12	FRONT LIGHTS	26	20	1	12	CONTROL RM. LIGHTS
27	20	1	12	PORTICO LIGHTS	28				SPARES
29				SPARE	30				

GROUND AS PER N.E.C.

NOTE
ALL WIRE SIZES ON THIS PAGE ARE BASED ON COPPER CONDUCTORS WITH THW INSULATION.

PANEL PD FLUSH MTD.

SQUARE D TYPE NQOB - 36 - 4L

225 AMP MAIN LUGS ONLY

CKT	TRIP	POLE	WIRE	DESCRIPTION	CKT	TRIP	POLE	WIRE	DESCRIPTION
1	30	1	10	3 KW WATER HTR.	2	20	1	12	LIGHTS
3				SPARE	4	20	1	12	LIGHTS
5	20	1	12	LIGHTS & RECEPS	6	20	1	12	LIGHTS
7	20	1	12	RECEPS	8	20	1	12	LIGHTS
9	20	1	12	RECEPS	10	20	1	12	LIGHTS
11	20	1	12	RECEPS	12	20	1	12	LIGHTS
13	20	1	12	RECEPS	14	20	1	12	LIGHTS
15	20	1	12	RECEPS	16	20	1	12	LIGHTS
17	20	1	12	RECEPS	18	20	1	12	LIGHTS
19					20				
21	60	3	6	RODE TOP A/C UNIT	22	50	3	6	DUCT HTR # 1
23					24				
25					26				
27	20	3	12	DUCT HTR # 2	28	20	3	12	DUCT HTR # 3
29					30				
31				SPARES	32	20	1	12	RECEPS
33					34				SPARES
35					36				

GROUND AS PER N.E.C.

PANEL MDP SURFACE MOUNTED

SQUARE D I-LINE FACTORY ASSEMBLED CIRCUIT BREAKER PANEL BOARD

225 AMP	3 POLE	① KH FRAME	100 AMP	3 POLE	② FH FRAME
225 AMP	3 POLE	③ KH FRAME	225 AMP	3 POLE	④ KH FRAME
400 AMP	3 POLE	⑤ LA FRAME	200 AMP	3 POLE	⑥ KH FRAME
90 AMP	3 POLE	⑦ FH FRAME	20 AMP	3 POLE	⑧ FH FRAME
150 AMP	3 POLE	⑨ KH FRAME	20 AMP	3 POLE	⑩ FH FRAME
20 AMP	3 POLE	⑪ FH FRAME	20 AMP	3 POLE	⑫ FH FRAME
SPARE SPACE			SPARE SPACE		

S/N 1000 AMP MAIN BREAKER MA FRAME

GROUND AS PER N.E.C.

PANEL PA ← 3- #4/0 CU-THW, 1- #2/0 CU-THW, 3" CONDUIT

PANEL PB ← 3- #4/0 CU-THW, 1- #2/0 CU-THW, 3" CONDUIT

COND. UNIT #1 ← 3- 500 MCM CU-THW, 3" CONDUIT

A.H.U. #1 ← 3- #6 CU-THW, 1" CONDUIT

DIMMER ← 4- #10 CU-THW, 2" CONDUIT

EXHAUST FAN 3 HP. ← 3- #12 CU-THW, 1/2" CONDUIT

3- #1 CU-THW, 1- #2 CU-THW, 2" CONDUIT → PANEL PC

3- #350 MCM CU-THW, 1- #250 MCM CU-THW, 3 1/2" CONDUIT → PANEL PD

3- #2/0 CU-THW, 2" CONDUIT → COND. UNIT #2

3- #12 CU-THW, 1/2" CONDUIT → A.H.U. #2

3- #12 CU-THW, 1/2" CONDUIT → WATER CIRCULATION PUMPS

3- #12 CU-THW, 1/2" CONDUIT → EXHAUST FAN 1 1/2 HP.

NOTE:
IN NO CASE SHALL ANY BREAKER IN PANEL MDP HAVE AN INTERRUPTING RATING LESS THAN 42000 SYMETRICAL RMS AMPERES.

PACKAGE DIMMER 5 SECOND DRIVE

ATMOS TYPE MB20MTR (3)

120/208 V, 3PH, 4W

INPUT 120/208 WYE, 3 PHASE, 4 WIRE FROM MDP BREAKER 9

CONTROL SECTION "A" → SANCTUARY LIGHTS


CONTROL SECTION "B" → PULPIT LIGHTS

CONTROL SECTION "C" → CHOIR LIGHTS

DA DB DC — REMOTE CONTROL STATION IN RADIO CONTROL ROOM

DA DB DC — REMOTE CONTROL STATION IN HALLWAY BY CHOIR DOOR

NOTES
1. SUPPLY DIMMER PLUS 4 SPARE TRIMMING DEVICES AND 3 POWER DEVICES AS SPARES
2. EACH REMOTE DIMMING STATION TO BE ATMOS TYPE 2-RCME/A&E, SIX REQ'D.
3. CONTRACTOR SHALL RUN THREE (3) CONTROL CONDUCTORS TO EACH OF THE SIX DIMMING CONTROLS. A COMMON NEUTRAL SHALL NOT BE USED.
4. CONDUITS CONTAINING DIMMING CONTROL CIRCUITS SHALL BE INSTALLED A MINIMUM OF ONE FOOT FROM ANY SOUND SYSTEM OR ORGAN SYSTEM CONDUIT OR CIRCUIT.
5. CONTRACTOR SHALL FIELD WIRE CONTROL STATIONS IN PARALLEL AS PER ATMOS'S SPECS.
6. 5 SECOND DRIVE IS DEFINED AS ABILITY TO GO FROM A FULL BRIGHT TO COMPLETELY OFF IN 5 SEC.

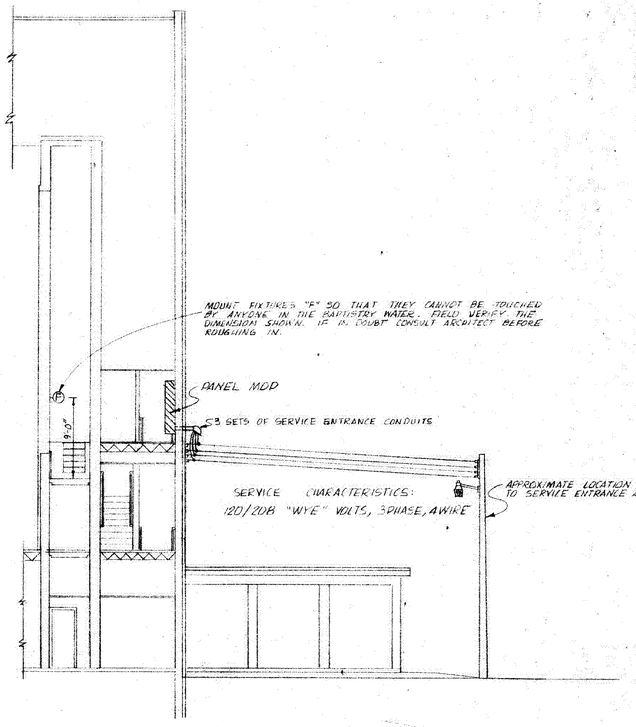

NORTH SIDE ELEVATION
SCALE 1/8" = 1'-0"

A - 1 - A
James W. McCleskey, Jr.
ARCHITECT
HATTIESBURG, MISSISSIPPI

A NEW AUDITORIUM FOR
HIGHLAND BAPTIST CHURCH
MERIDIAN, MISSISSIPPI

DATE
REV.
COMM.
SHEET NUMBER
E-4
OF 7 SHEETS

KATHRYN B. CARPENTER
REGISTERED
1993
STATE OF MISSISSIPPI

ELECTRICAL SYMBOL SCHEDULE


SYMBOL	DESCRIPTION
$	SINGLE POLE SWITCH, 120-277V, A.C., 20 AMP.
$3	THREE-WAY SWITCH, 120-277V, A.C., 20 AMP.
$4	FOUR-WAY SWITCH, 120-277V, A.C., 20 AMP.
⊖	DUPLEX RECEP., 125 VOLT, 20 AMP., 3 WIRE GROUNDING TYPE
⊖	DUPLEX RECEP., 125 VOLT, 20 AMP., 3 WIRE GROUNDING TYPE MOUNTED 6" ABOVE COUNTER TOP.
⊖ W.P.	DUPLEX RECEP. 125 VOLT, 20 AMP., 3 WIRE GROUNDING TYPE WATER PROOF COVERING.
▲	TELEPHONE OUTLET
——H——	BRANCH CIRCUIT CONDUIT CONCEALED WITH NO. OF #12 CONDUCTORS
——H—— Pa 5	HOMERUN TO PANEL WITH PANEL AND CIRCUIT NO. & NO. OF CONDUCTORS
——H—— Pb 2	TELEPHONE CONDUIT WITH SIZE
——H—— Pc 3	CONNECT TO EQUIPMENT AS INDICATED ON FLOOR, NO. OF CONDUCTORS AND HOMERUN TO PANEL.
A 3	FLUORESCENT FIXT. WITH FIXT SYMBOL & CIRCUIT NO.
C_2	INCANDESCENT FIXT. - CEILING MTD. WITH FIXT SYM. & CIRCUIT NUMBER
W_4	WALL MOUNTED FIXTURE WITH FIXT SYMBOL AND CKT NO.
(S)	CONNECTION TO 3-PH. MOTOR, WITH H.P.
(S)	CONNECTION TO 1-PH. MOTOR, WITH H.P.
SW 400A	SAFETY SWITCH OR DISCONNECT, UNFUSED, SIZE AS SHOWN
SW 100A NF	RAIN TIGHT SAFETY SWITCH OR DISCONNECT, UNFUSED, SIZE AS SHOWN
SW 100A 40A	FUSETRON FUSED SAFETY SWITCH SIZE AS SHOWN WITH SIZE FUSETRON SIZE
SW 200A 200A	FUSETRON FUSED RAIN TIGHT SAFETY SWITCH SIZE AS SHOWN WITH SIZE FUSETRON SIZE
	ELECTRIC MOTOR STARTER
	ELECTRICAL PANEL FLUSH MOUNTED
	ELECTRICAL PANEL SURFACE MOUNTED
EV	TYPICAL CONNECTION TO EXHAUST FAN
JB	JUNCTION BOX
$D	DIMMER, FLUORESCENT OR INCANDESCENT
	FLOOR MOUNTED RECEPT. 3-WIRE GROUNDING TYPE

LIGHTING SYMBOL SCHEDULE

SYM	NO. REQD	WATTS	MFG'R.	DESCRIPTION
A	20	100	EAGLE	OPEN PORCELAIN INCAN. FIXT. NO. 604
B	100	160	LITHONIA	2'X4' TROFFER NO. 2 RD-440-PVC (FROSTED) (OR KEYSTONE EQ.
C	5	40	VIRDEN	OVER MIRROR FLUOR. 24" LONG NO. SP-6832
D	4	80	VIRTEN	OVER MIRROR FLUOR. 48" LONG NO. SP-6834
E	4	120	ART METAL	FLG. MTD. DECRA NO. 8570.
F	2	300	SWIVELIER	WALL MTD. DUAL FLOODS NO. 2602A
G	37	500	SPEAR	RECESSED FLOOD NO. 12065L (Q500 PAR MFL) TOP RELAMP.
H	4	500	SPEAR	RECESSED SPOT NO. 12055L (Q500 PAR NSP) TOP RELAMP.
J	2	300	CUSTOM LUM. OF CALIF.	WALL MTD. WBL 1228 FRONT LIGHTS
K	--	--	———	OMIT
L	1	200	ART METAL	RECESSED SQUARE NO. 3175-BTW
M	3	200	ART METAL	RECESSED SQUARE NO. 20-109 DAA
N	7	150	HALO	RECESSED ROUND NO. 1141-225 (150 WR 40)
P	4	100	ART METAL	ADJ. WALL BRACKET NO. 9111
R	4	80	THOMAS	ENCLOSED FLUOR. NO. FA-1884-4 (F40CW)
S	8	100	ART METAL	ADJM. CEILING MTD NO. 9311
T	2	150	WOODMARK	WALL PANKETTE NO. 402
U	3	40	DYNARAY	EXIT LT. END MTD. NO. DR-7150SD * (OR EQUAL)
V	5	40	DYNARAY	EXIT LT WALL MTD. NO. DR-7179S * (OR EQUAL)
W	1	900	CUSTOM LUM. OF CALIF.	CHANDELIER PC IR 60-GC
X	4	40	DYNARAY	EXIT LT. E16 MTD NO. DR-7181SD * (OR EQUAL)
Y	7	80	KEYSTONE	2'X2' TROFFER NO. 2J420-EX(F20T12/CW)
Z	6	160	LITHONIA	2'X4' SURF MTD NO. LB440
AA	4	3000	CUSTOM LUM OF CALIF SPECIAL	CHANDELIER PCR 120-12C (12-250 QT4 LAMPS EACH FIXTURE)
BB	10	250	SPEAR	RECESSED FLOOD NO. 12045L (Q250 PAR38FL) TOP RELAMPING
CC	2	36	RADIANT	PERFECT 36 DUAL LAMP EMERGENCY LIGHT NO. P362
DD	13	18	RADIANT	PERFECT 36 DUAL LAMP EMERGENCY LIGHT NO. P361
EE	2	--	———	ON AIR AND STANDBY LIGHTS (TO BE SELECTED)

NOTES

1. ASTERISK (*) BY EXIT LIGHT FIXTURES DENOTES THAT THEY ARE TO BE OF THE EMERGENCY TYPE TO PROVIDE EMERGENCY EXIT LIGHTING IN THE EVENT OF AN INTERRUPTION TO NORMAL ELECTRIC SERVICE.
2. FIXTURES G, H, N AND BB TO BE FURNISHED WITH APPROPRIATE PLASTER RINGS.
3. MOUNT FIXTURES CC AND DD EITHER ON CEILING OR WALL AS SHOWN ON DWGS.
4. FINISH ON FIXTURES J, W AND AA TO BE SELECTED BY ARCHITECT.

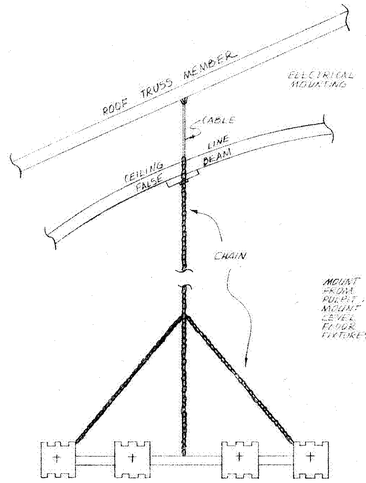

ELECTRICAL CONTRACTOR SHALL PROVIDE MOUNTING TO SAFELY SUPPORT 800 POUNDS EACH.


MOUNT "AA" FIXTURES SO THAT DISTANCE FROM BOTTOM OF FIXTURES NEAREST FLOOR, TO FLOOR WILL BE 24 FEET. MOUNT OTHER TWO FIXTURES IN SAME LEVEL WITH LAMP TWO (2) NOT USE FLOOR AS A REFERENCE ON BACK TWO FIXTURES SINCE FLOOR SLOPES UP.

TYPICAL FIXTURE "AA" INSTALLATION

NOT TO SCALE


BLOCK DIAGRAM OF PANEL LAYOUT

NOT TO SCALE

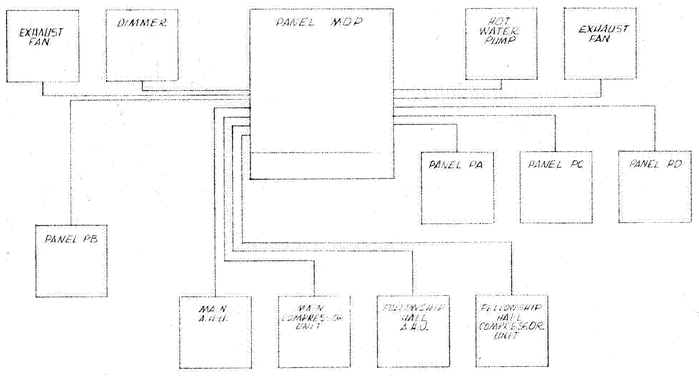

REAR VIEW OF PANEL MDP

NOT TO SCALE

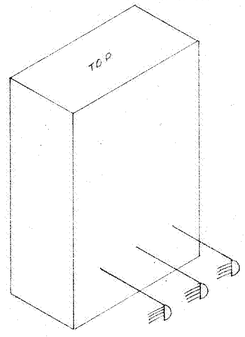

NOTE

INSTALL THREE (3) SETS OF SERVICE ENTRANCE CONDUITS. EACH S.E. CONDUIT SHALL CONTAIN PHASES A, B, C & NEUTRAL.

CONDUIT SIZE: 4 INCH.

CONDUCTOR SIZES: PHASES - 500 MCM-CU-THW
NEUTRAL - 350 MCM CU-THW

James W. McCleskey, Jr.
ARCHITECT
HATTIESBURG, MISSISSIPPI


A - A

HIGHLAND BAPTIST CHURCH
A NEW AUDITORIUM FOR
MERIDIAN, MISSISSIPPI

DATE	
REV.	
COMM.	
SHEET NUMBER	E-5
OF	7 SHEETS

NATHAN B. CARTER JR. REGISTERED PROFESSIONAL ENGINEER 3993 STATE OF MISSISSIPPI

DIETZGEN CORP. N. O. 190M 12-73

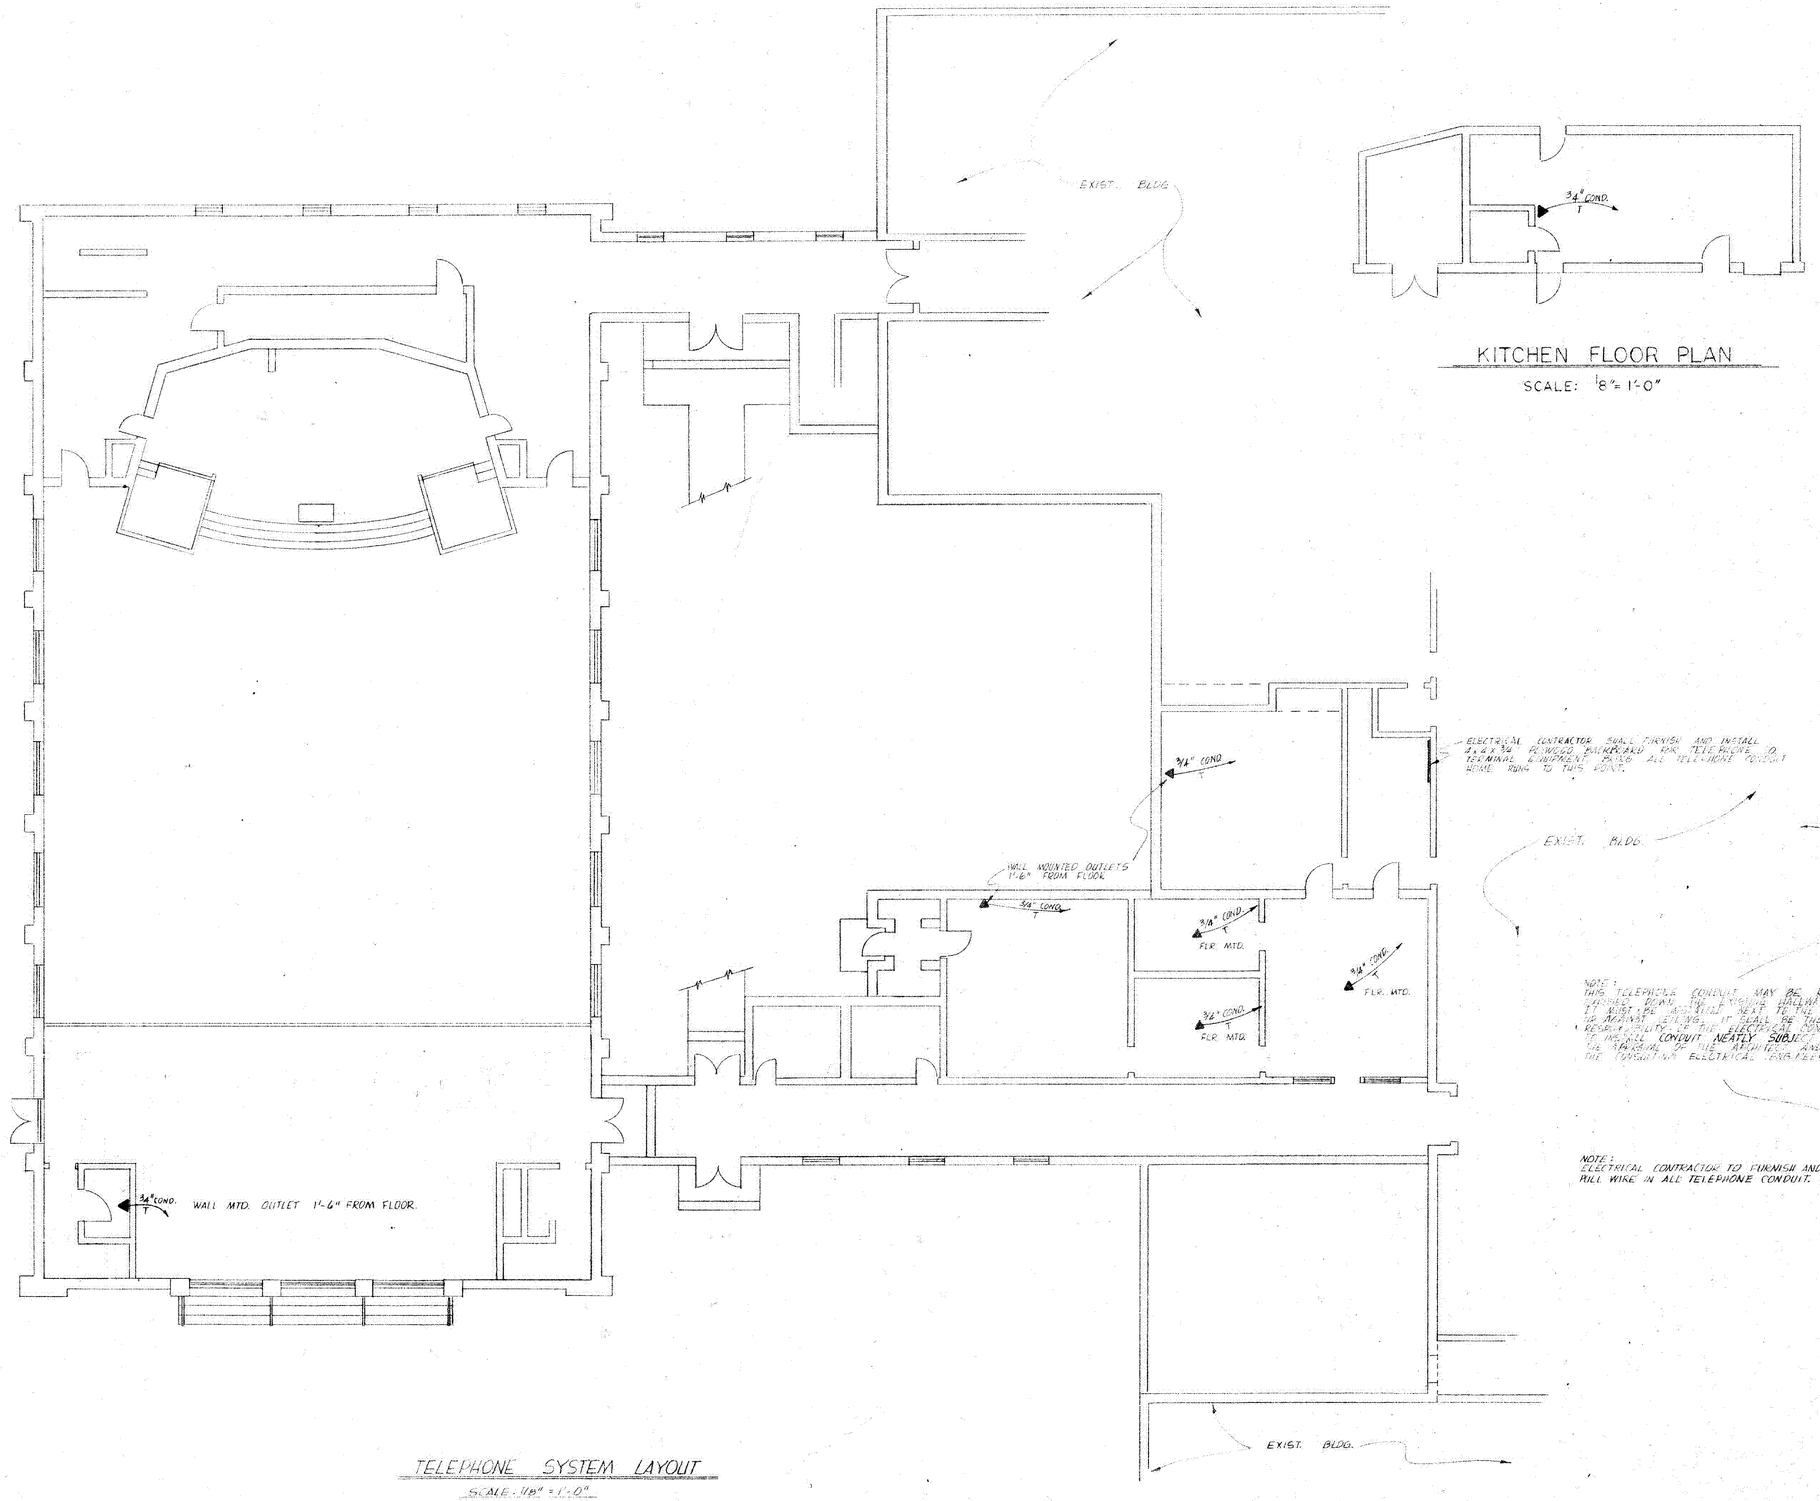

KITCHEN FLOOR PLAN

SCALE: 1/8"=1'-0"

TELEPHONE SYSTEM LAYOUT

SCALE: 1/8" = 1'-0"

James W. McCleskey, Jr.
ARCHITECT
HATTIESBURG, MISSISSIPPI


"A NEW AUDITORIUM FOR:
"HIGHLAND BAPTIST CHURCH.
MISSISSIPPI.
"MERIDIAN,

DATE	
REV.	
COMM.	
SHEET NUMBER	E-6

OF 7 SHEETS


WILLIAM B. CARTER
REGISTERED
3993
STATE OF MISSISSIPPI

DIETZGEN CORP. N. O. 19AA 12-73

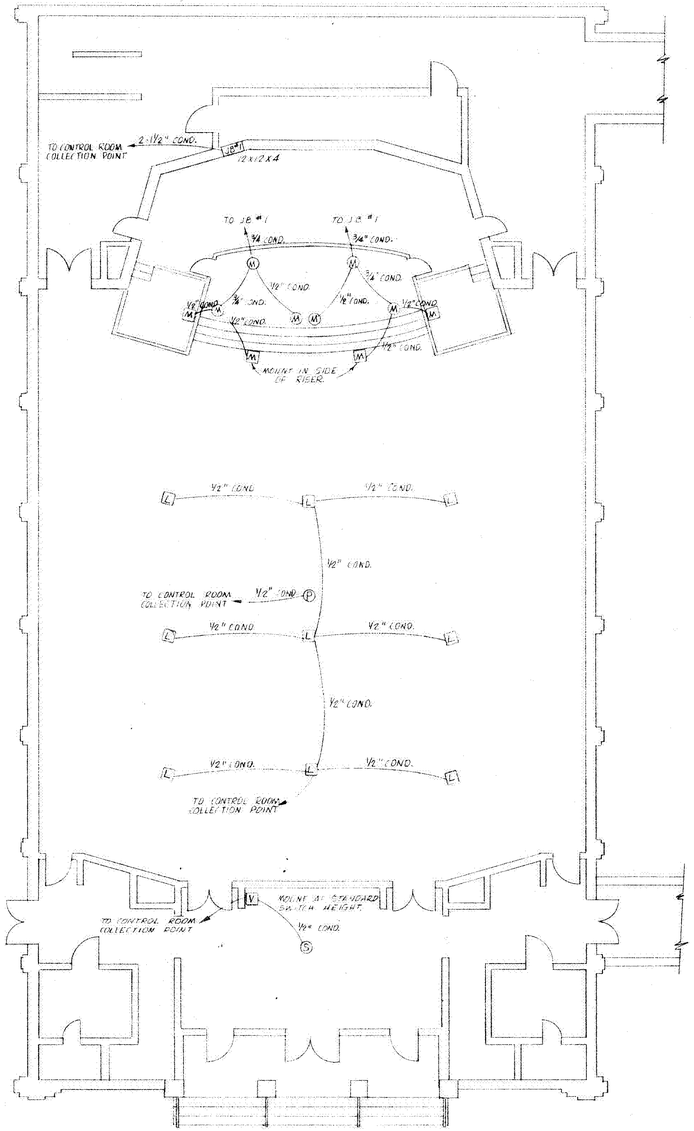


FIRST FLOOR SOUND SYSTEM

SCALE: ⅛" = 1'-0"

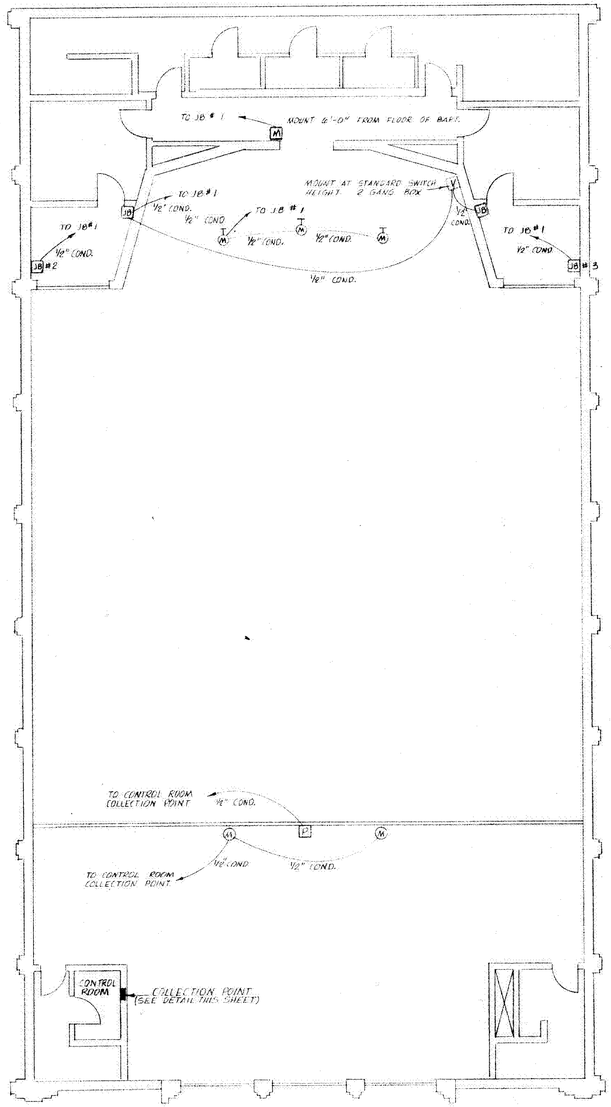


BALCONY SOUND SYSTEM

SCALE ⅛" = 1'-0"

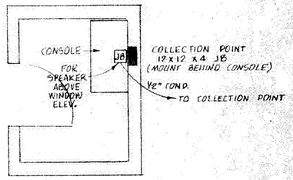

CONTROL ROOM DETAIL

SCALE: 1/4" = 1'-0"

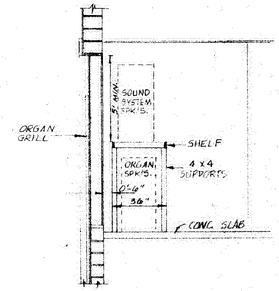

NOTE:
GENERAL CONTRACTOR TO PROVIDE 36" SHELF ACROSS ORGAN GRILL OPENING FOR SOUND SYSTEM SPEAKERS. 2 X 8 STOPS TO BE LOCATED TO PROVIDE CLEAR 36" MIN. OPENING IN FRONT OF SPEAKERS.

SHELF SYSTEM TO BE RIGIDLY ATTACHED TO PREVENT VIBRATION. CONSULT ARCHITECT FOR DETAILS.

ORGAN ROOM DETAIL

SCALE: ½": 1'-0"

SYMBOL SCHEDULE

(M)	MIC OVER CHOIR AREA, 4" BOX
(M)	MIC FLOOR JACK, BOX FURNISHED BY SOUND CONTRACTOR
(M)	MIC WALL JACK, SINGLE GANG BOX
(S)	SPEAKER, BACK BOX PROVIDED BY SOUND CONTRACTOR
(P)	PROJECTOR FLOOR JACK, BOX PROVIDED BY SOUND CONTRACTOR
(P)	PROJECTOR WALL JACK, SINGLE GANG BOX
(V)	VOLUME CONTROL, SINGLE GANG BOX UNLESS NOTED OTHERWISE
(L)	LISTENING STATION 4" FLOOR BOX SHALL BE LOCATED UNDER PEWS. MOUNT TO UPRIGHT OF PEW.

NOTE

ELECTRICAL CONTRACTOR TO FURNISH AND INSTALL PULL WIRE IN ALL SOUND SYSTEM CONDUITS.

James W. McCleskey, Jr.
ARCHITECT
HATTIESBURG, MISSISSIPPI

A - 1 A

"A NEW AUDITORIUM FOR"
"HIGHLAND BAPTIST CHURCH"
"MERIDIAN" "MISSISSIPPI"

DATE
REV.
COMM. '
SHEET NUMBER
E-7
OF 7 SHEETS

JOHN B. CARLEY JR.
REGISTERED
PE
20713
STATE OF MISSISSIPPI

DIETZGEN CORP. N. O. 1968M 15-73

ARRIVAL HOOD

12" SQ. BRICK (TYP.)

VEST. G-06

CORRIDOR G-07

ALUM. RAILG

TABLE STOR. G-02

PANTRY G-03

KITCHEN G-04

SERVING WINDOW

VEST. G-05

FELLOWSHIP HALL G-01
(250 SEATED @ TABLES)

STL. COL. - SEE STRUC.

CRAWLER SPACE

EXIST. COVERED WALK

SEE NOTE THIS SH.


½" VERT. EX

DO NOT PAINT EXIST. WALL IN THIS AREA

½" VERT. F


NOTE:
EXIST. CANOPY TO REMA
TO NEW BLDG. CONTR. TO
CANOPY TO FIT. FLASH &
NEW CONSTRUCTION.

Note →

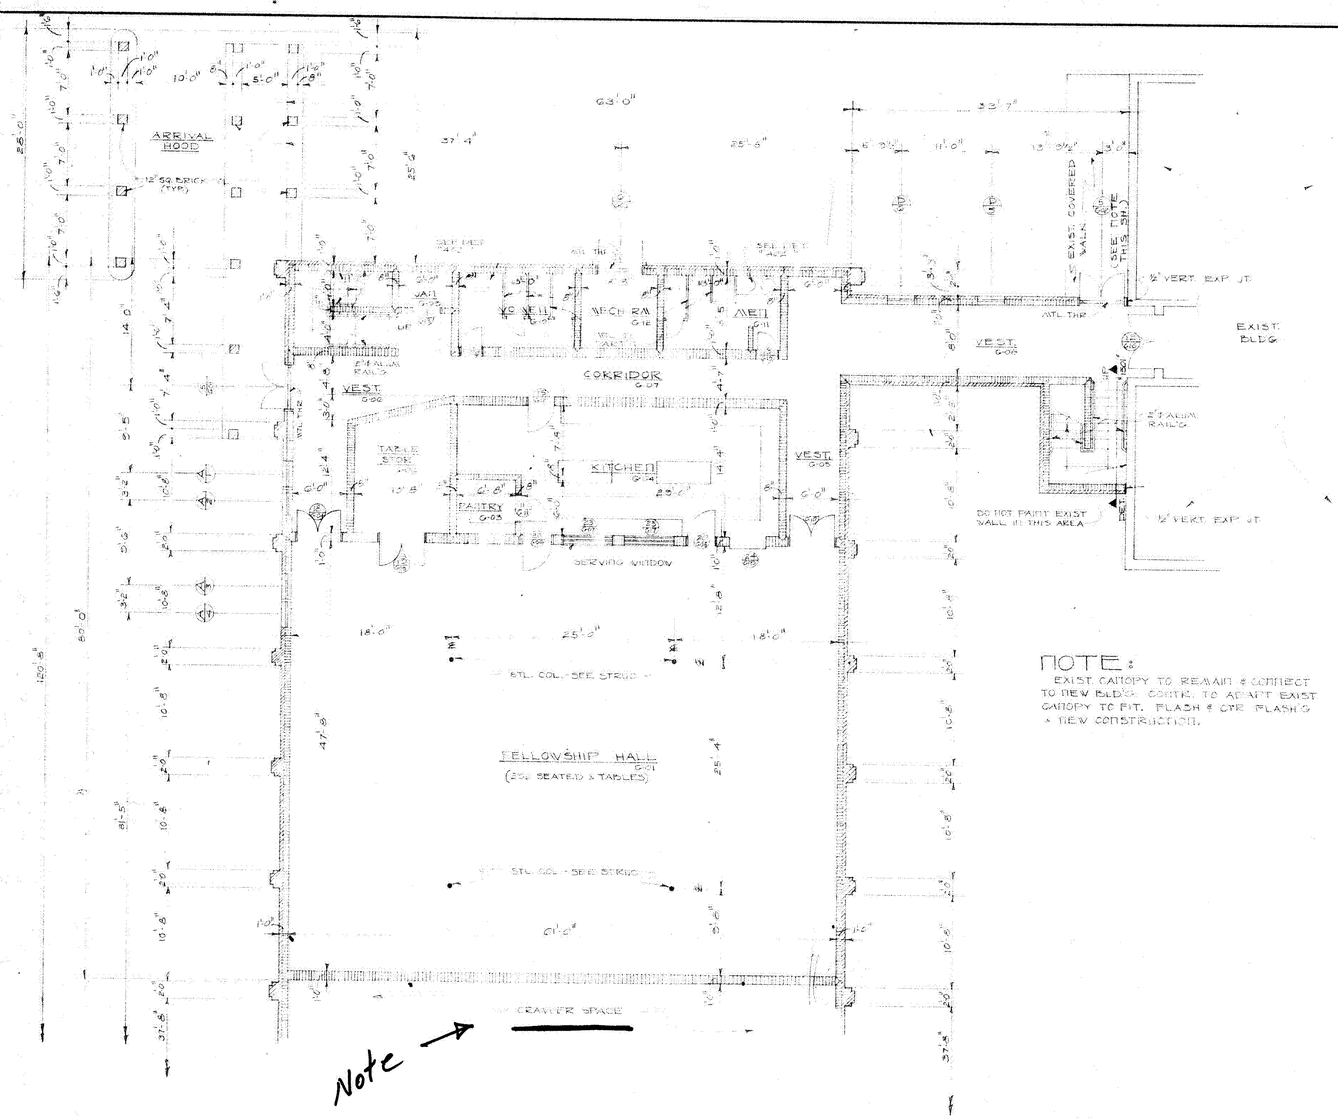


NOTE:
EXIST. CANOPY TO REMAIN & CONNECT TO NEW BLDG. CONTR. TO ADAPT EXIST CANOPY TO FIT. FLASH & OTR. FLASHG. @ NEW CONSTRUCTION.


GROUND FLOOR PLAN
1/8" = 1'-0"

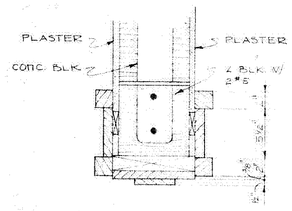


DET "304"
1½" = 1'-0"

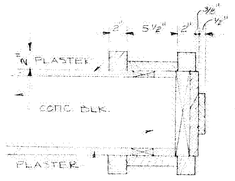

DET "303"
1½" = 1'-0"

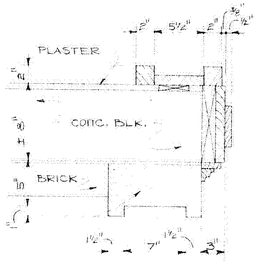

DET "302"

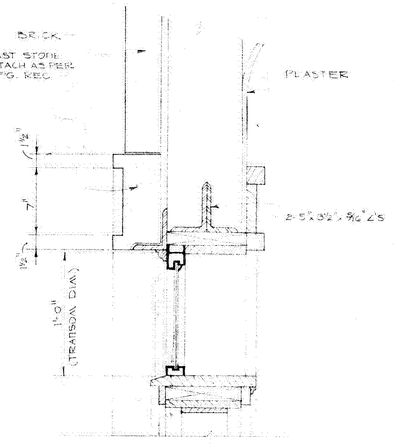

DET "301"
1½" = 1'-0"

SCHEDULE of FINISHES

MARK	AREA	FLOOR	BASE	WAINSCOT	WALLS	CEILING	FLR. ELEV.	CL'G. HTH.	REMARKS
G01	FELLOWSHIP HALL	VINYL ASB. TILE	4" VINYL COVE	NONE	CONC. BLK. PAINTED	2'x4' ACOUS. TILE ON ATL. SUS. SYS.			
G-02	TABLE STOR.	DITTO	"	"	"	"			
G-03	PANTRY	DITTO	"	"	"	"			
G-04	KITCHEN	SEAMLESS FLOOR COVERING	"	"	"	"			
G-05 & G-06	VEST.	VINYL ASB. TILE	"	"	"	"			
G-07	CORRIDOR	DITTO	"	NONE	CONC. BLK. PAINTED	2'x4' ACOUS. TILE ON ATL. SUS. SYS.			
G-08	VEST.	DITTO	"	"	"	"			
G-09	JAN.	DITTO	"	"	"	"			
G-10	WOMEN	SEAMLESS FLOOR COVERING	SEE REMARKS	"	"	"			CONC. BLK. WALLS TO BE PAINTED W/EPOXY PAINT. TURN FLOOR COVERING UP 4" TO FORM BASE
G-11	MEN	DITTO	DITTO	"	"	"			
G-12	MECH. RM.	SMOOTH TRWLD CONC.	NONE	"	"	5/8" GYP. BD. PAINTED			

FIRST FLOOR PLAN

101	PORTICO	QUARRY TILE	NONE	NONE	CAST STONE	PLASTER ON ATL. LATH PAINTED			QUARRY TILE TO BE SKID PROOF
102	FOYER	CARPET BY OWNER	WOOD	"	PLASTER PAINTED	DITTO			
103	TLT.	SEAMLESS FLOOR COVERING	"		"	2'x2' ACOUS. TILE (SEE REMARKS)			ACOUS TILE ON CONCEALED ATL. SUS. SYS.
104	TLT.	DITTO				DITTO			DITTO
105	BRIDES RM.	CARPET BY OWNER				DITTO			DITTO
106	USHERS RM.	"				DITTO			DITTO
107 & 108	STAGE "1 & 2"	CARPET BY OWNER	WOOD		PLASTER PAINTED	PLASTER ON ATL. LATH PAINTED			
109 & 110	VEST.					"			
111	AUDITORIUM					PLASTER ON ATL. LATH PAINTED			
112	PULPIT								
113	PIANO								
114	ORGAN								
115	CHOIR	"	"	"	"	"			
116 & 117	STAIR "3 & "4	RUBBER TREADS & V.A.TILE ON LAND'G.	4" VINYL COVE	NONE	CONC. BLK. PAINTED	2'x4' ACOUS. TILE ON ATL. SUS. SYS.			
118 & 119	VEST	VINYL ASB. TILE	DITTO		"	DITTO			
120	STORAGE	SMOOTH TRWLD. CONC.	NONE			EXPOSED STRUCTURE			
121	STAIR "5	RUBBER TREADS & V.A.TILE ON LAND'G.	4" VINYL COVE			2'x4' ACOUS. TILE ON ATL. SUS. SYS.			
122	CORRIDOR	VINYL ASB. TILE	"		CONC. BLK. PAINTED	"			
123	VEST.	DITTO	4" VINYL COVE						
124	STAIR "6	RUBBER TREADS & V.A.TILE ON LAND'G.	"						
125	CORRIDOR	VINYL ASB. TILE	"			2'x4' ACOUS. TILE ON ATL. SUS. SYS.			
126	WOMEN	SEAMLESS FLOOR COVERING	SEE REMARKS			"			CONC. BLK. WALLS TO BE PAINTED W/EPOXY PAINT. TURN FLOOR COVERING UP 4" TO FORM BASE
127	MEN	DITTO	DITTO			"			
128	TLT.	DITTO	DITTO			"			DITTO
129	PASTOR'S STUDY	CARPET BY OWNER	WOOD		PRE-FIN. PLYWD. PANELING	"			ALLOW 12¢ PER 4'x8' SHEET FOR PURCHASE OF PANEL'G.
130	SECT.	CARPET BY OWNER	WOOD		PRE-FIN. PLYWD. PANELING				DITTO
131	FINANCIAL SECT.								DITTO
132	SEC'Y OFFICE								DITTO
133	LIBRARY								DITTO
134	VEST.	VINYL ASB. TILE	4" VINYL COVE		CONC. BLK. PAINTED				
135	CLO.	DITTO	DITTO		DITTO				

BALCONY FLOOR PLAN

201	PROJ. RM.	CARPET BY OWNER	WOOD	NONE	PLASTER PAINTED	PLASTER ON ATL. LATH PAINTED			
202 & 203	VEST.	DITTO	WOOD		DITTO	DITTO			
204	P.A. CONT'Y	DITTO	WOOD		DITTO	DITTO			
205	CAPT.	FIBERGLASS	NONE		DITTO	DITTO			
206 & 207	ORGAN RM.	SMOOTH TRWLD CONC.	NONE		CONC. BLK. PAINTED	DITTO			
208 & 209	DRESS. RM.	SEAMLESS FLOOR COVERING	SEE REMARKS		DITTO	2'x4' ACOUS. TILE ON ATL. SUS. SYS.			TURN FLOOR COVERING UP 4" TO FORM BASE
210 - 212	STOR.	VINYL ASB. TILE	NONE		DITTO	DITTO			
213	CORRIDOR	DITTO	4" VINYL COVE		DITTO	DITTO			
214	MECH. RM.	SMOOTH TRWLD. CONC.	NONE		DITTO	5/8" GYP. BD. PAINTED			

A-1-A


James W. McCleskey, Jr.
ARCHITECT
HATTIESBURG, MISSISSIPPI

HIGHLAND BAPTIST CHURCH
A NEW AUDITORIUM FOR
HATTIESBURG, MISSISSIPPI
MERIDIAN,

DATE 1/10/75
REV.
COMM. 74081G
SHEET NUMBER
A-3
OF 15 SHEETS


REGISTERED ARCHITECT JAMES W. McCLESKEY 480 HATTIESBURG STATE OF MISSISSIPPI

DIETZGEN CORP. N. O. 196M 12-73

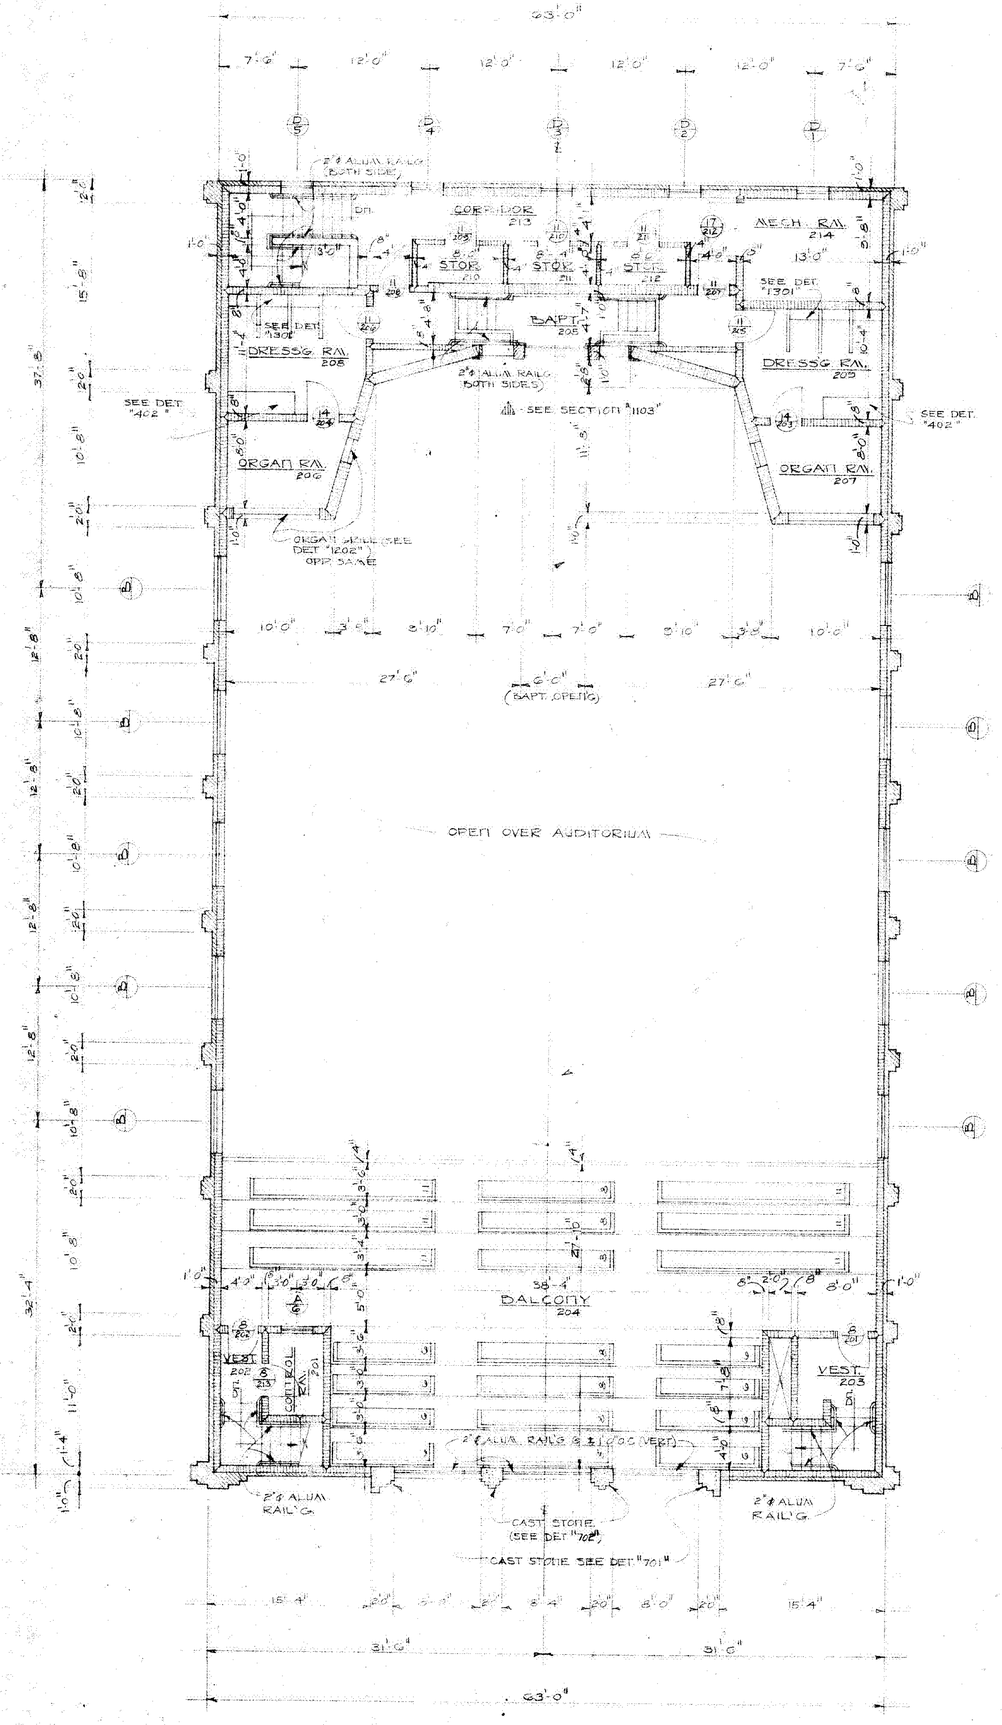

BALCONY FLOOR PLAN

1/8" = 1'-0"

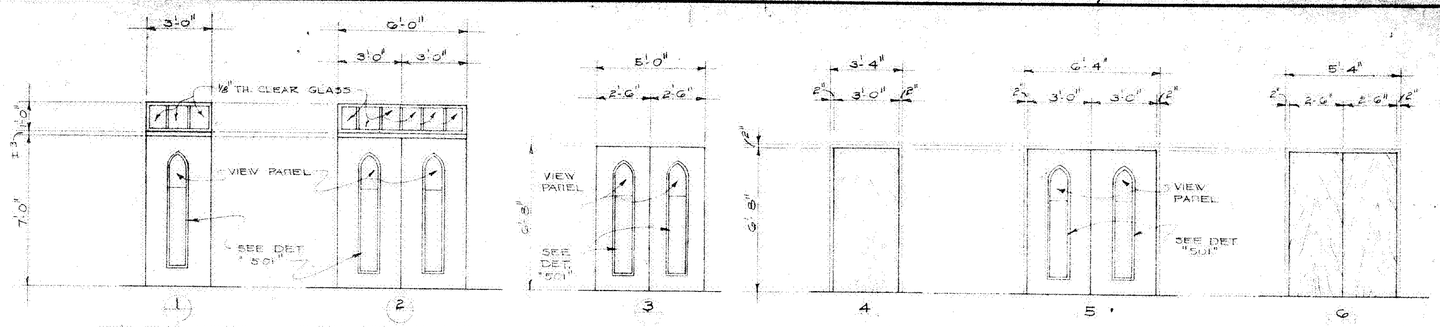

1 EXT'R. 1¾" TH. RAISED PANEL DOOR W/WD. FR.


2 EXT'R. 1¾" TH. RAISED PANEL DOOR W/WD. FR.

3 EXT'R. 1¾" TH. RAISED PANEL DOOR W/WD. FR.

4 S.C. FL. WD. 1¾" TH. BIRCH VENEER (PAINT EXT. - NATURAL FIN. INT.) W/ATL. FR.

5 EXT'R. 1¾" RAISED PANEL DOOR W/WD. FR.

6 S.C. FL. WD. 1¾" TH. BIRCH VENEER (PAINT BOTH SIDES) W/ATL. FR.

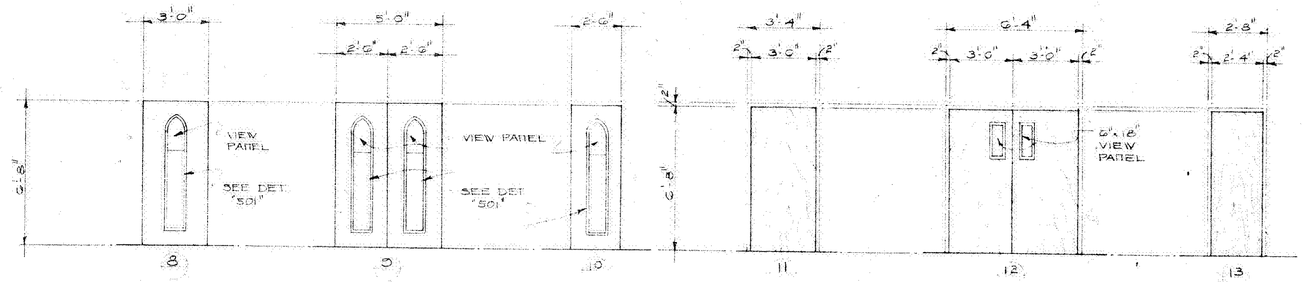

8 S.C. 1¾" TH. RAISED PANEL DOOR W/WD. FR.

9 S.C. 1¾" TH. RAISED PANEL DOOR W/WD. FR.

10 S.C. 1¾" TH. RAISED PANEL DOOR W/WD. FR.


7 SAME AS DOOR #10 EXCEPT OMIT VIEW PANEL

11 H.C. FL. WD. 1⅜" TH. BIRCH VENEER (NATURAL FIN. BOTH SIDES) W/ATL. FR

12 "B" LABEL FIRE DOOR 1¾" TH. BIRCH FACES (NATURAL FIN. BOTH SIDES) W/ATL. FR.

NOTE: AT OPNG. FIELD CONTR. TO VERIFY EXIST. DOOR OPENG. SIZE.

13 H.C. FL. WD. 1⅜" TH. BIRCH VENEER (NATURAL FIN. BOTH SIDES) W/ATL. FR.

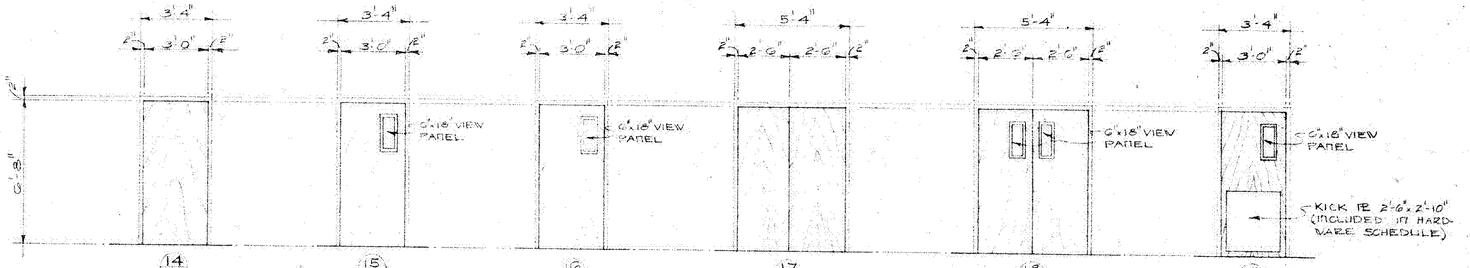

14 S.C. FL. WD. 1¾" TH. BIRCH VENEER (NATURAL FIN. BOTH SIDES) W/ATL. FR.

15 H.C. FL. WD. 1⅜" TH. BIRCH VENEER (NATURAL FIN. BOTH SIDES) W/ATL. FR.


16 "B" LABEL FIRE DOOR 1¾" TH. BIRCH FACES (NATURAL FIN. BOTH SIDES) W/ATL. FR.

17 S.C. FL. WD. 1¾" TH. BIRCH VENEER (NATURAL FIN. BOTH SIDES) W/ATL. FR.

18 H.C. FL. WD. 1⅜" TH. BIRCH VENEER (NATURAL FIN. BOTH SIDES) W/ATL. FR.

19 SAME AS DOOR #18 EXCEPT OMIT VIEW PANELS.

20 S.C. FL. WD. 1¾" TH. BIRCH VENEER (NATURAL FIN. BOTH SIDES) W/ATL. FR.

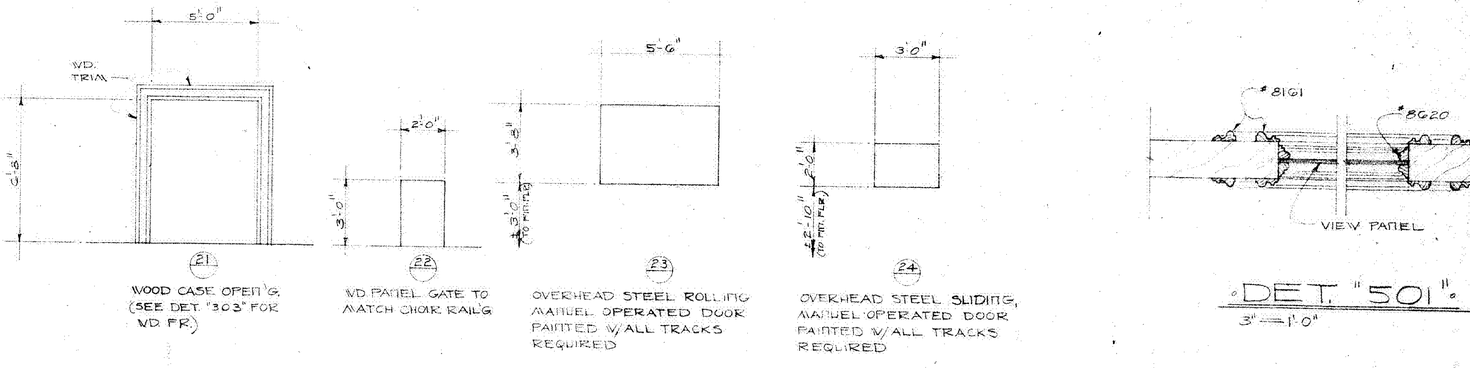

21 WOOD CASE OPEN'G. (SEE DET. "303" FOR WD. FR.)

22 WD. PANEL GATE TO MATCH CHOIR RAILG.

23 OVERHEAD STEEL ROLLING MANUEL OPERATED DOOR PAINTED W/ALL TRACKS REQUIRED

24 OVERHEAD STEEL SLIDING, MANUEL OPERATED DOOR PAINTED W/ALL TRACKS REQUIRED


DOOR SCHEDULE

1/4" = 1'-0"


DET. "501"

3" = 1'-0"


REGISTERED ARCH. LAUREN McCLENNY 480 HATTIESBURG, MISS. STATE OF MISSISS.

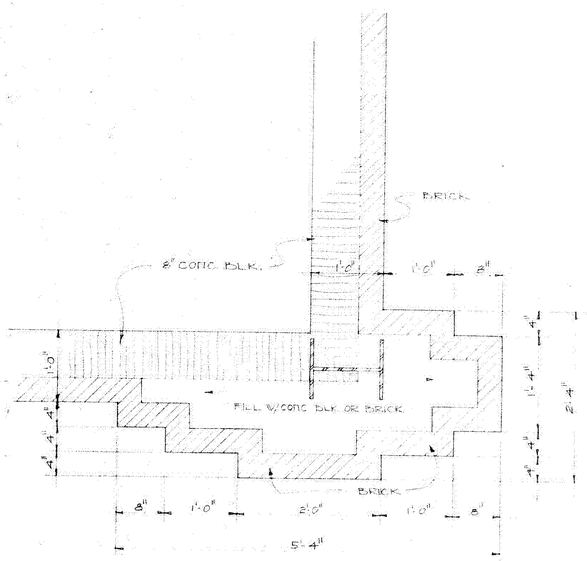


"DET "703"
1" = 1'-0"

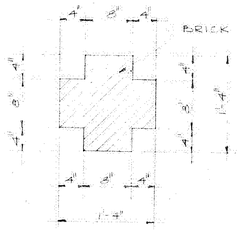


"DET "704"
1" = 1'-0"

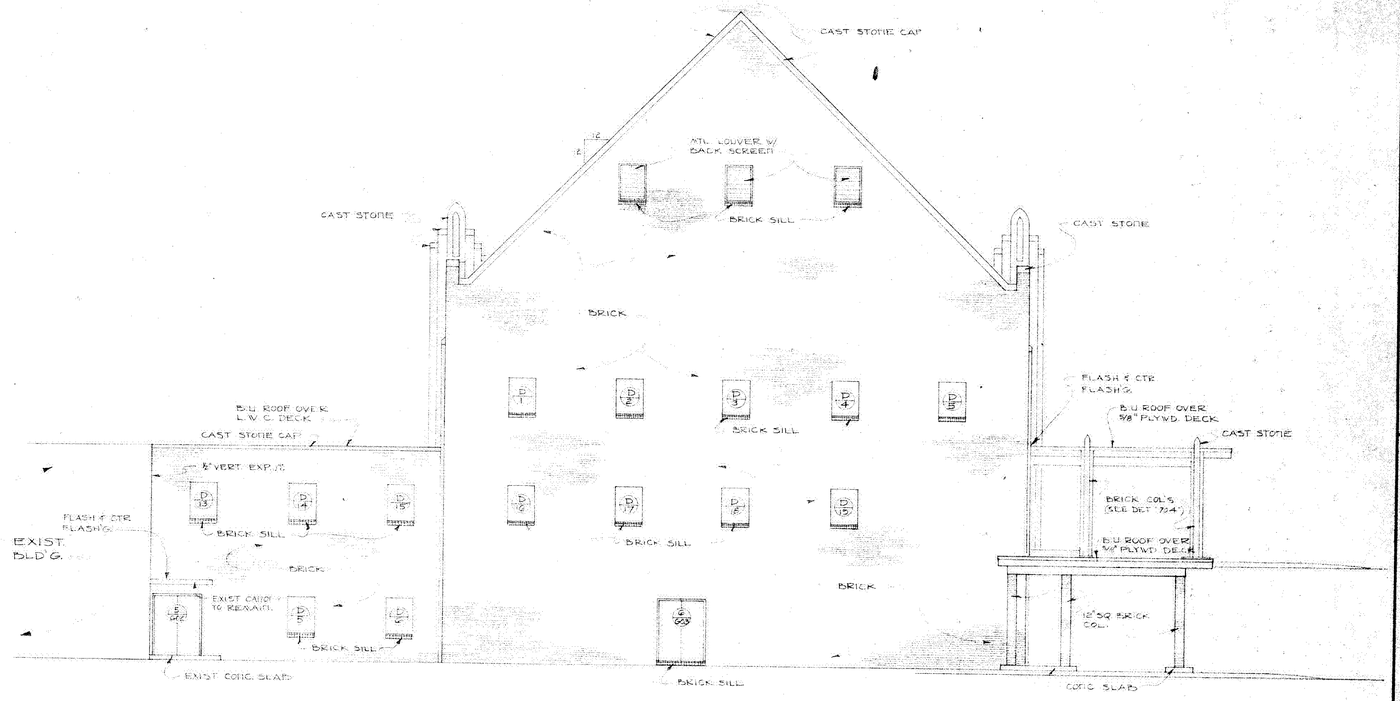


"REAR ELEVATION"
1/4" = 1'-0"

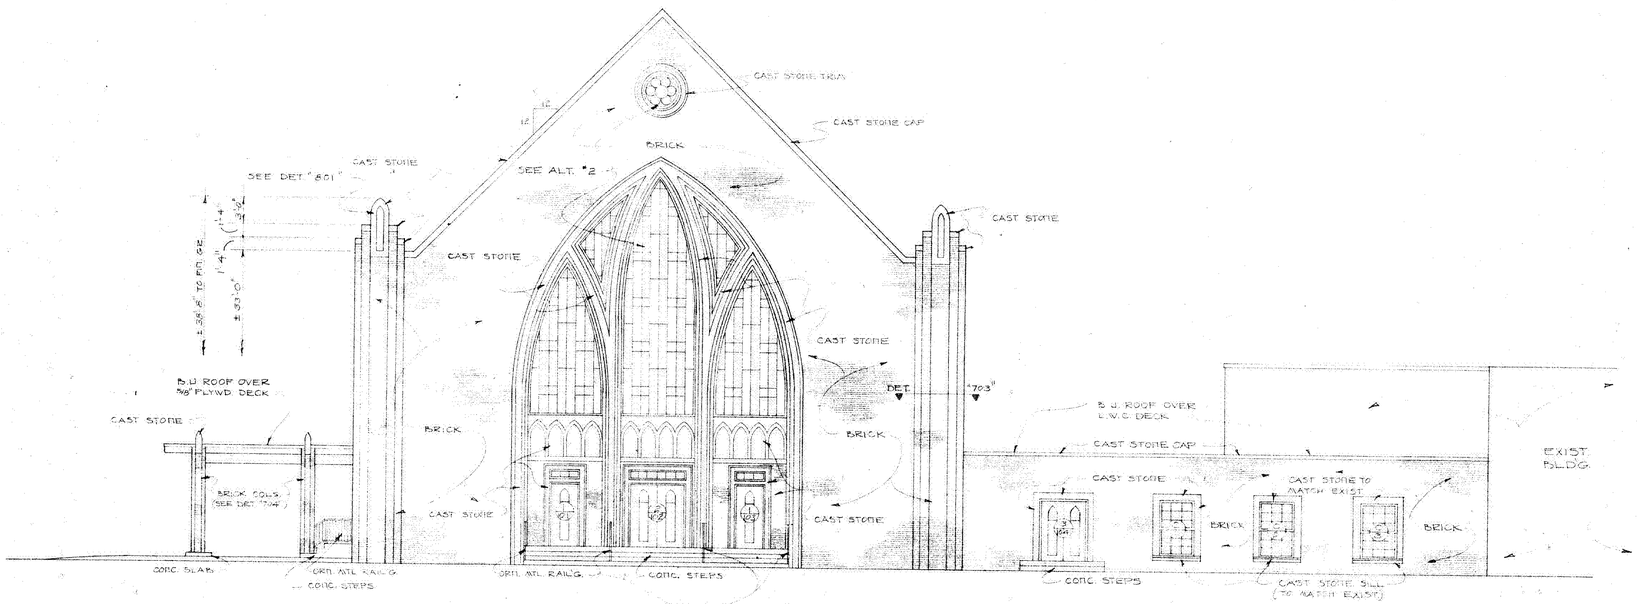

"FRONT ELEVATION"
1/8" = 1'-0"

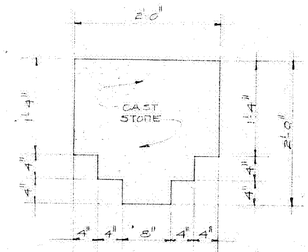

"DET "702"
1" = 1'-0"

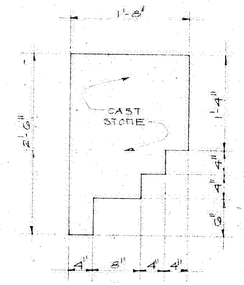

"DET "701"
1" = 1'-0"

A - 1 - A

James W. McCleskey, Jr.
ARCHITECT
HATTIESBURG, MISSISSIPPI

"A NEW AUDITORIUM FOR"
"HIGHLAND BAPTIST CHURCH"
"MERIDIAN, MISSISSIPPI"


DATE 1/10/75
REV.
COMM. 7406(6

SHEET NUMBER
A-1

OF 15 SHEETS


REGISTERED ARCHITECT
JAMES WARREN McCLESKEY, JR.
480
HATTIESBURG, MISS.
STATE OF MISSISSIPPI

DIETZGEN CORP. M. O. 1984 12-73

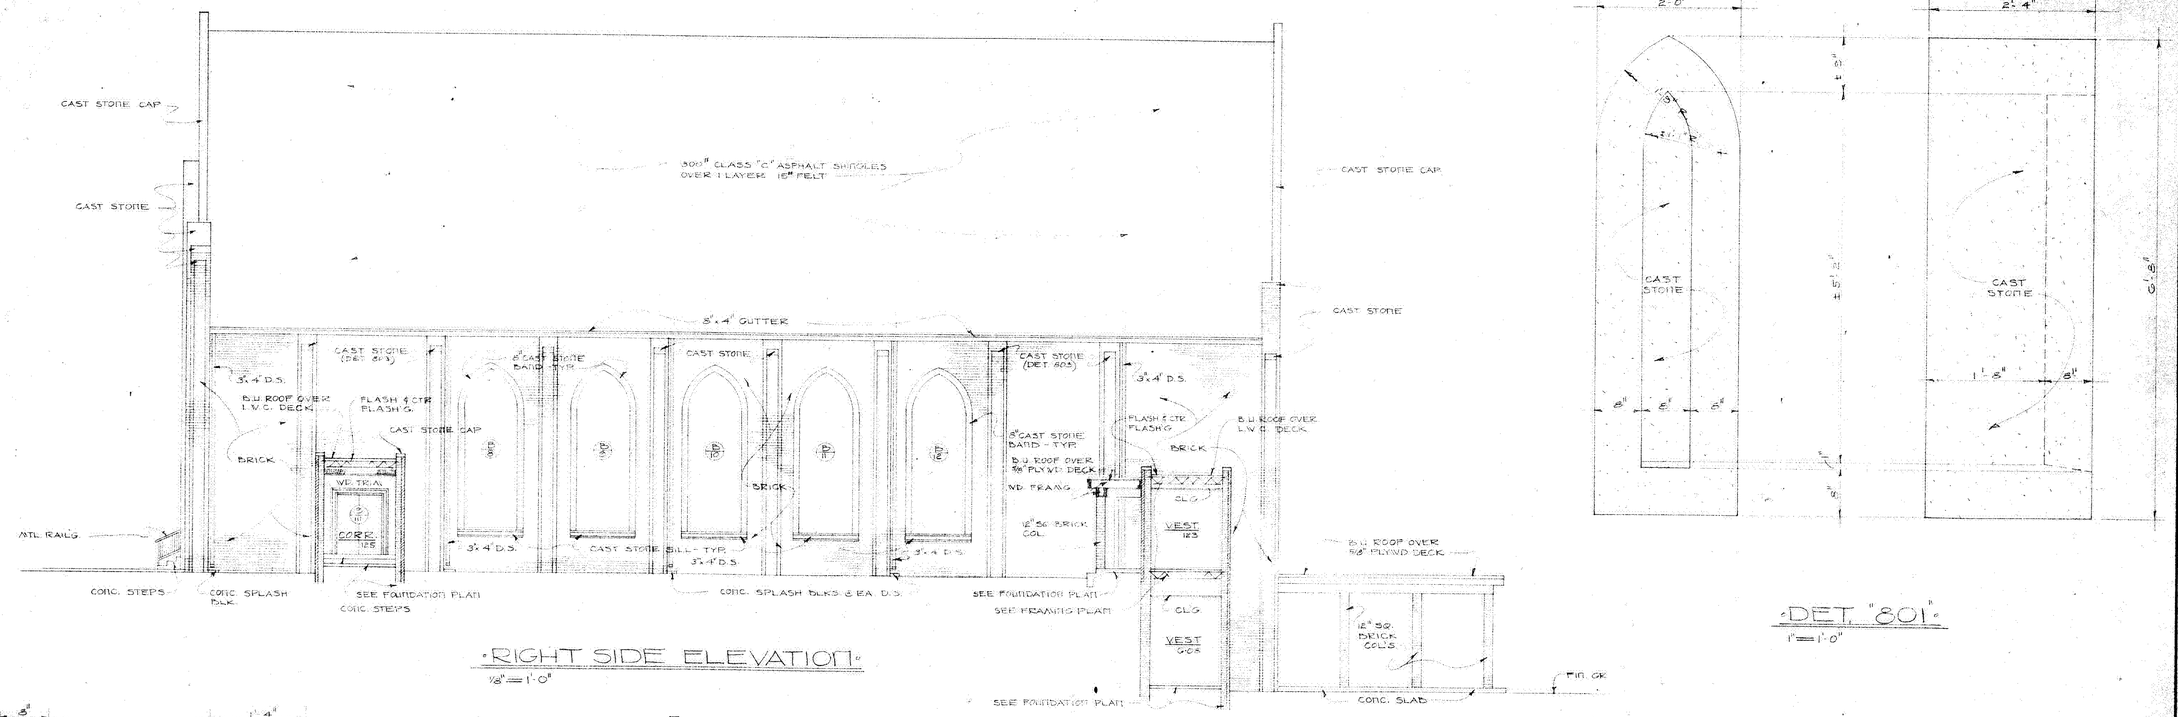


"RIGHT SIDE ELEVATION"
1/8" = 1'-0"

"DET. "801"
1" = 1'-0"

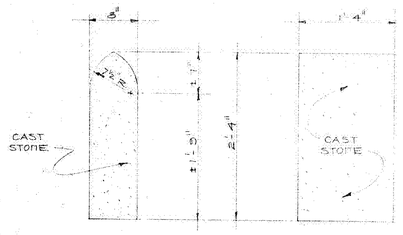


"CAST STONE @ ARRIVAL HOOD"

DET. "802"
1" = 1'-0"

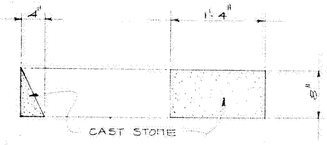

"DET "803"
1" = 1'-0"

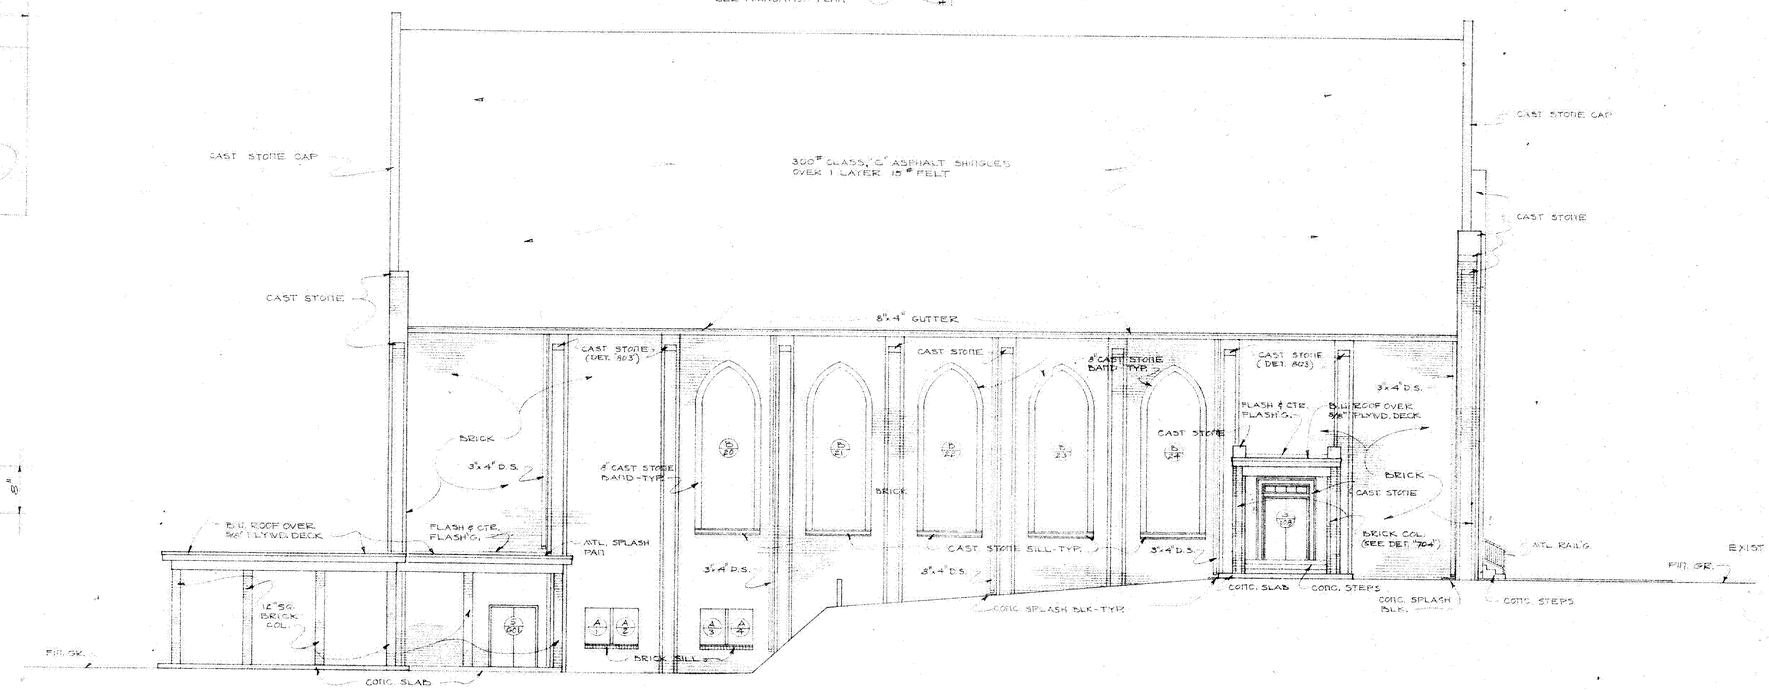

"LEFT SIDE ELEVATION"
1/8" = 1'-0"

James W. McCleskey, Jr.
ARCHITECT
HATTIESBURG, MISSISSIPPI


A - 1 - A


"A NEW AUDITORIUM FOR"
"HIGHLAND BAPTIST CHURCH"
"MERIDIAN, MISSISSIPPI"


DATE 1/10/75
REV.
COMM. 740816
SHEET NUMBER
1
OF 15 SHEETS

REGISTERED ARCHITECT
JAMES WARREN MCCLESKEY JR.
480
HATTIESBURG, MISS.
STATE OF MISSISSIPPI

DIETZGEN CORP. N. O. 19MM 12-73

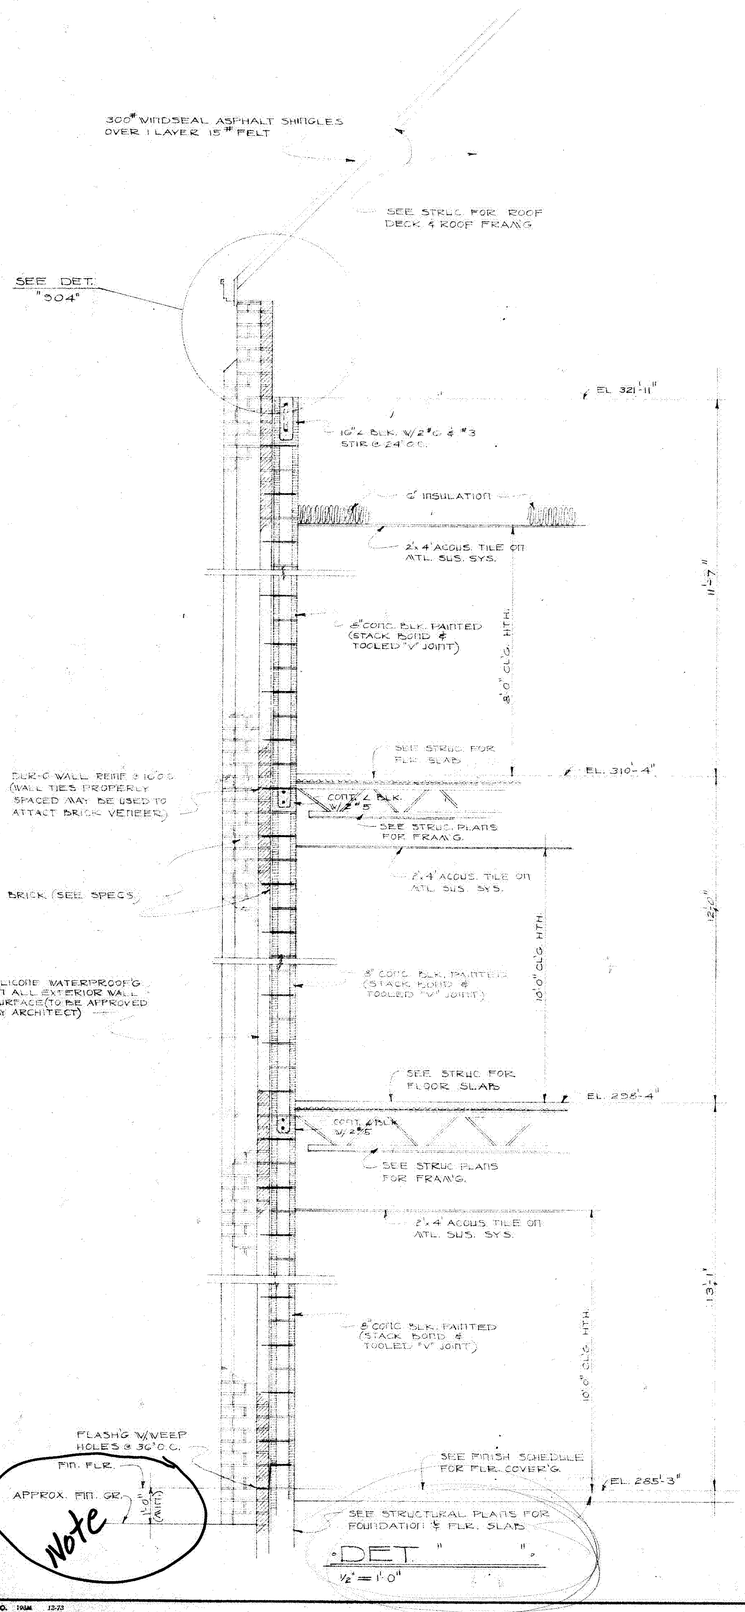

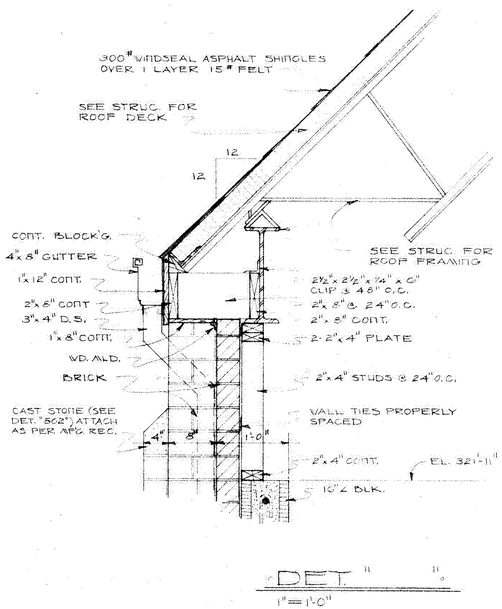

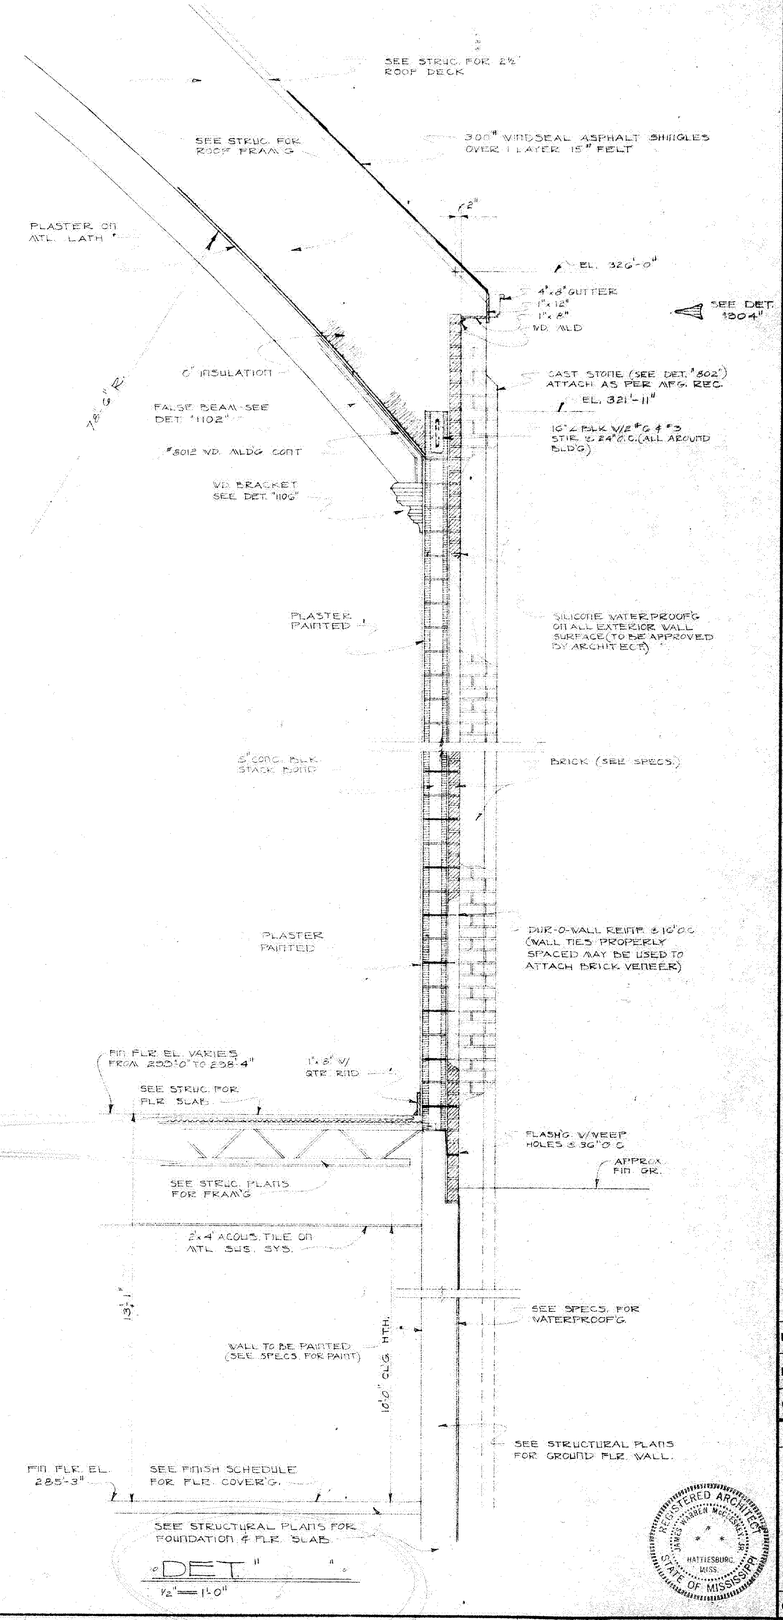

James W. McCleskey, Jr.
ARCHITECT
HATTIESBURG, MISSISSIPPI

A - 1 - A


PROPOSED
HIGHLAND BAPTIST CHURCH
A NEW AUDITORIUM FOR
MERIDIAN, MISSISSIPPI

DATE 1/10/75
REV.
COMM. 7405IG
SHEET NUMBER
A 5


OF 15 SHEETS


REGISTERED ARCHITECT
JAMES WARREN McCLESKEY JR.
HATTIESBURG MISS.
STATE OF MISSISSIPPI

DIETZGEN CORP. N.O. 196M 12-73

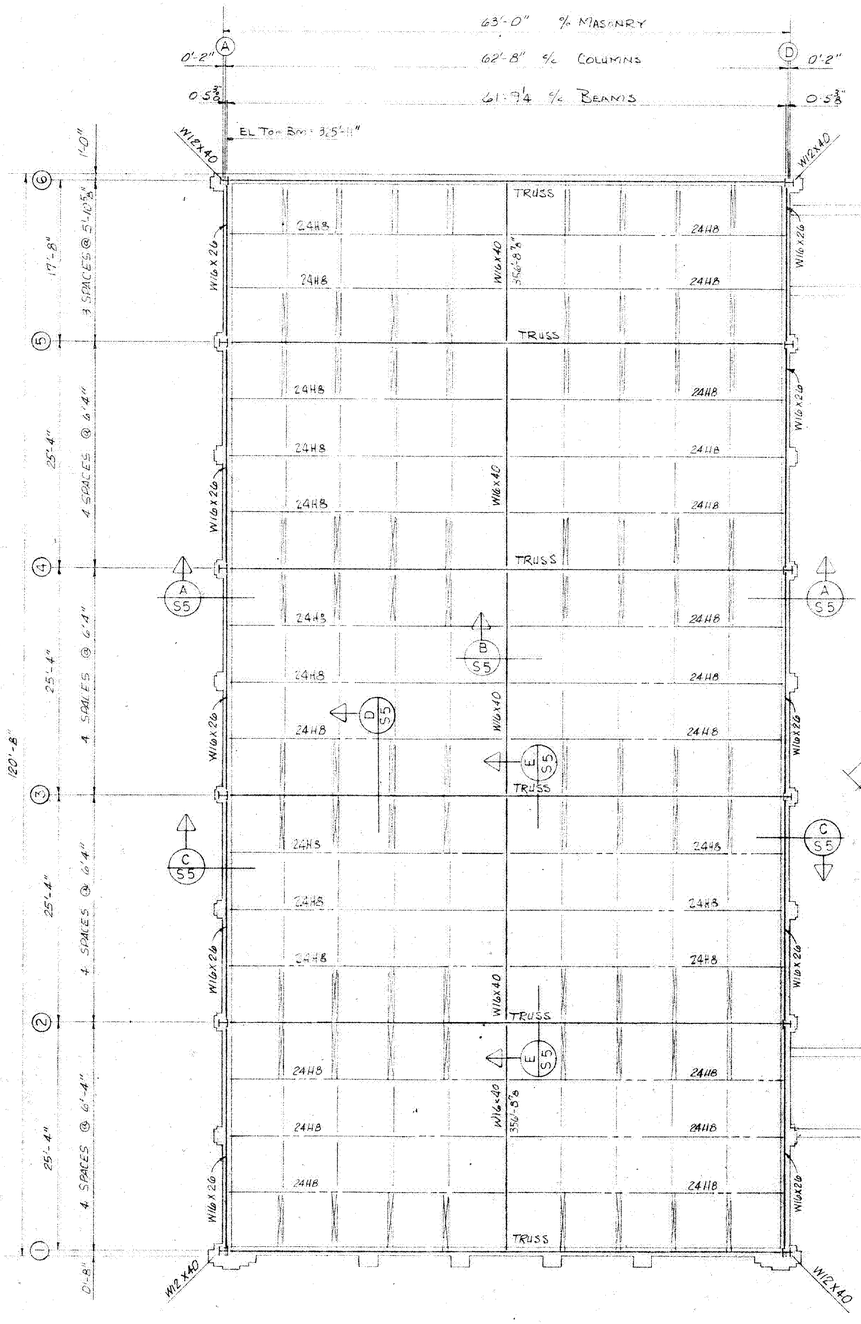


ROOF FRAME PLAN
SCALE: 1/8" 1'-0"

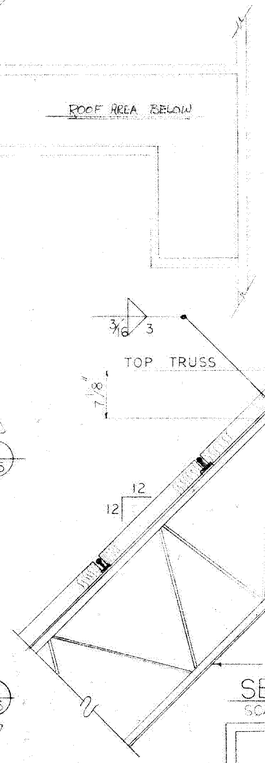


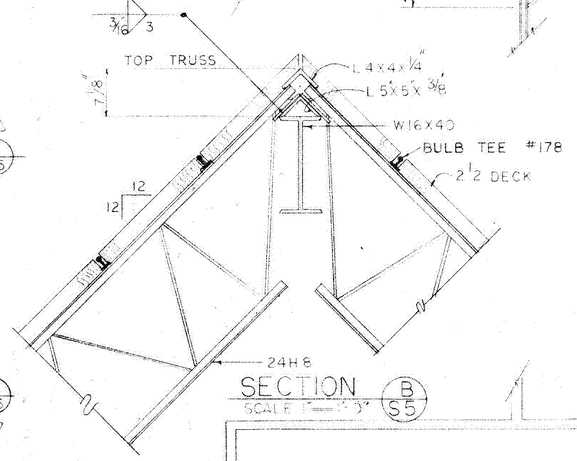


SECTION (B/S5)
SCALE 1"=1'-0"

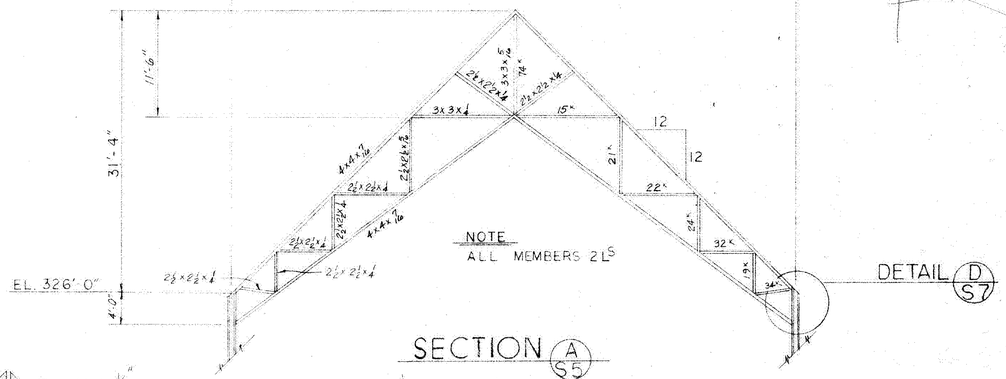


SECTION (A/S5)
SCALE: 1/8"=1'-0"

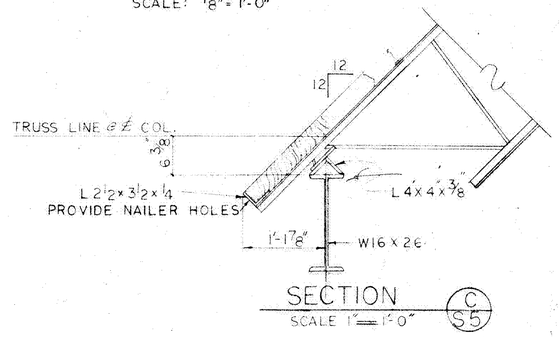

SECTION (C/S5)
SCALE 1"=1'-0"

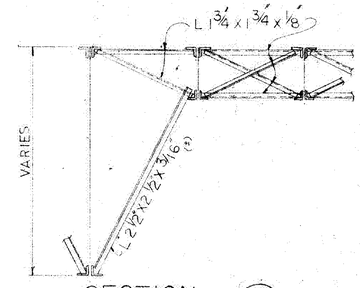

SECTION (D/S5)
SCALE 3/8"=1'-0"

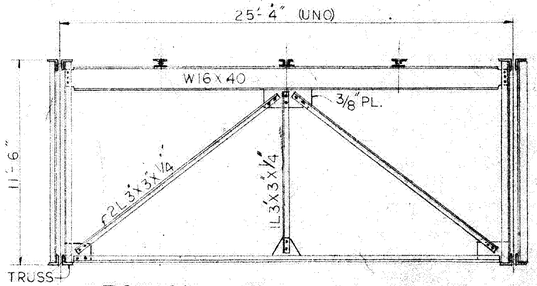

SECTION (E/S5)
SCALE ¼"=1'-0"


James W. McCleskey, Jr.
ARCHITECT
HATTIESBURG, MISSISSIPPI

A - A

• A NEW AUDITORIUM FOR •
• HIGHLAND BAPTIST CHURCH •
• MERIDIAN, MISSISSIPPI •


DATE
REV.
COMM.
SHEET NUMBER
S-5
OF 7 SHEETS

DIETZGEN CORP. N. O. 1968 13-73

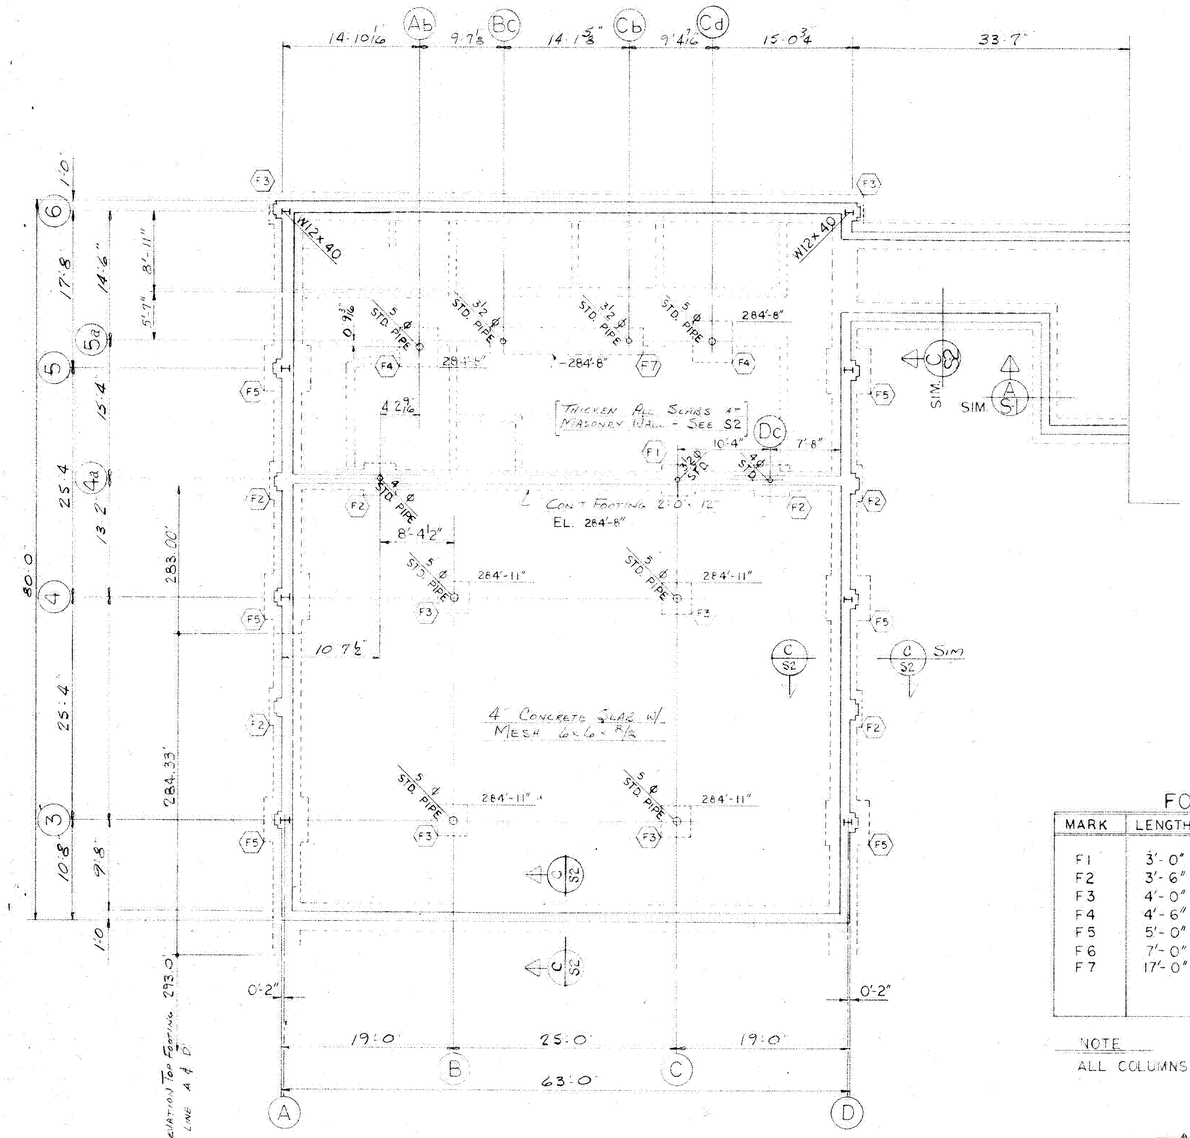


GROUND FLOOR FOUNDATION PLAN

SCALE: 1/8"=1'-0"

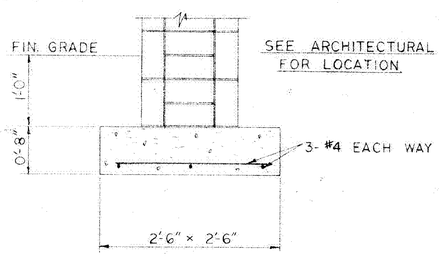

TYPICAL ARRIVAL HOOD FOOTING

SCALE: 1"=1'-0"

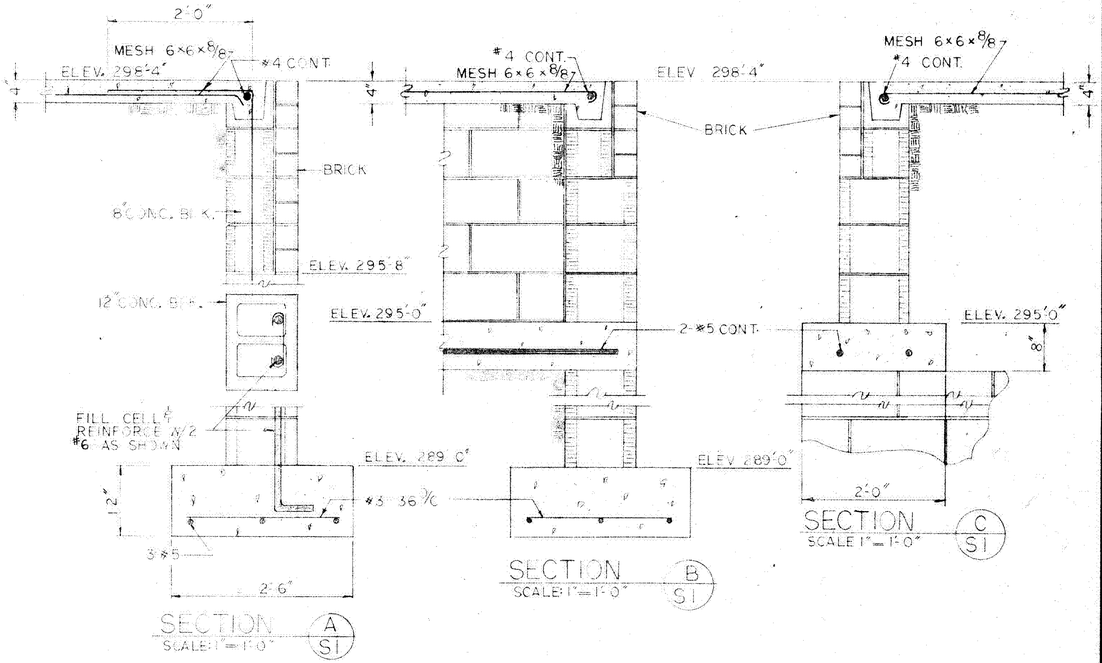


FOOTING SCHEDULE

MARK	LENGTH	WIDTH	DEPTH	REIN. L	REIN. W
F1	3'-0"	3'-0"	1'-0"	4 #4	4 #4
F2	3'-6"	3'-6"	1'-0"	5 #4	5 #4
F3	4'-0"	4'-0"	1'-0"	5 #5	5 #5
F4	4'-6"	4'-6"	1'-1"	6 #5	6 #5
F5	5'-0"	5'-0"	1'-2"	7 #5	7 #5
F6	7'-0"	4'-0"	1'-0"	10 #5	6 #5
F7	17'-0"	3'-0"	1'-0"	12 #4	4 #4

NOTE

ALL COLUMNS W12x58 UNO

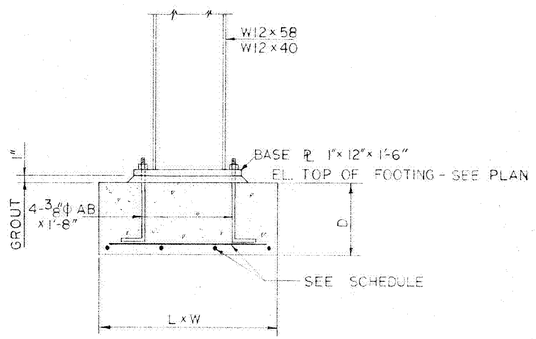

TYPICAL WF COLUMN ANCHOR

SCALE: 1"=1'-0"

GENERAL NOTES:

1. All details and sections shown on the drawings are intended to be typical and shall be construed to apply to any similar situation elsewhere on the project, except where a different detail is shown.

2. Work structural drawings with Architectural, Mechanical and Electrical drawings. General Contractor shall install required openings in slabs; see Mechanical and Electrical drawings for locations. Such openings shall not interfere with structural framing.

3. Place 0.006" Visqueen membrane, or equal, beneath all slabs and beam on grade. Such membrane to cover 4" gravel below slab.

FOUNDATION NOTES:

4. All fill and back fill in building area shall be select clayey-sand compacted in 6" lifts to 95% of its Standard Proctor density (AASAO T99). All compaction shall be controlled by a qualified testing laboratory except slab elevation 299.0.

5. At elevation 299.0 sand shall be compacted to approximately 90% of Proctor density.

CONCRETE NOTES:

6. All concrete shall conform to current ACI Specifications and shall develop 3000 psi in 28 days.

7. Chamfer all exposed external corners of concrete with 3/4" by 45° champ, unless otherwise noted.

REINFORCING STEEL NOTES:

8. Reinforcing steel shall be ASTM A615, Grade 40. All bars shall be deformed conforming to ASTM A305.

9. All detailing and accessories shall conform to typical details shown in the "Manual of Standard Practice for Detailing Reinforced Concrete Structures, ACI 315, Latest Edition".

10. Welded Wire Fabric shall conform to ASTM 185. Fabric on ground shall be chaired with bricketts spaced a maximum of three (3) feet on center each way. Lap all fabric the spacing of two cross wire, 12 inches.

11. Lap all bars 24 diameters at all corners, splices and intersections or 1'6" minimum which ever is greater. Provide necessary reinforcing steel accessories to hold bars in proper position. In no case shall the lap be less than 12".

STRUCTURAL STEEL NOTES:

12. All structural steel shall conform to ASTM A36 Specifications and shall be fabricated in strict accordance with the AISC Specifications.

13. All bolts shall meet requirements of ASTM A325. Bolts shall be 3/4" diameter except where shown otherwise.

14. All welds shall be performed by certified welders in accordance with the AWS Specifications Use E70XX series electodes.

STRUCTURAL STEEL JOIST:

15. All joists shall conform to current SJI Specifications and strut joists shall have both top and bottom chords the same size.

16. All joists bottom chords shall be composed of angles.

17. Extend bottom chord of all joist at columns and cantilever splices and attach to beam or column.

METAL DECK:

18. Metal form deck shall be equal to Granco Corruform with min. I = 0.010, S = 0.034 with corrugation pitch and depth 2 1/2 x 9/16.


James W. McCleskey, Jr.
ARCHITECT
HATTIESBURG, MISSISSIPPI

A - I - A


• A NEW AUDITORIUM FOR •
• HIGHLAND BAPTIST CHURCH •
• MERIDIAN, MISSISSIPPI •


DATE	
REV.	
COMM.	
SHEET NUMBER	S-1
OF 7 SHEETS	


DIETZGEN CORP. N. O. 198M 12-73

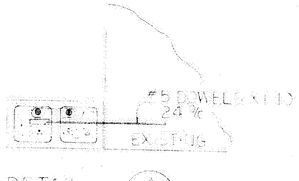


DETAIL A S2
SCALE 1"=1'-0"

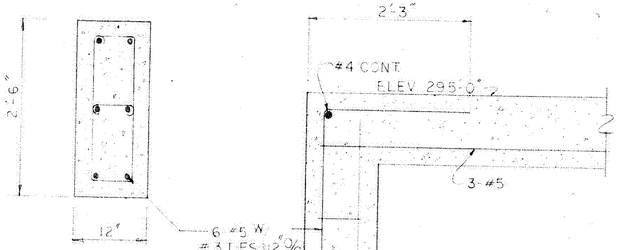

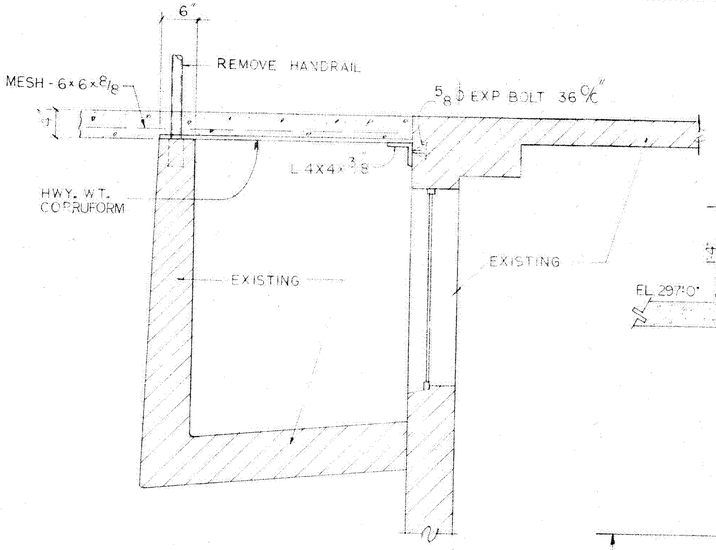


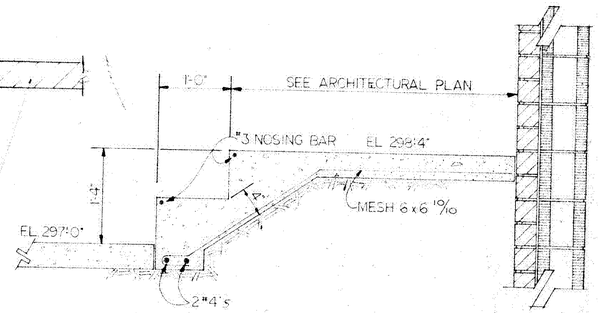

TYPICAL ENTRANCE STEP & PORCH
SCALE 1"=1'-0"

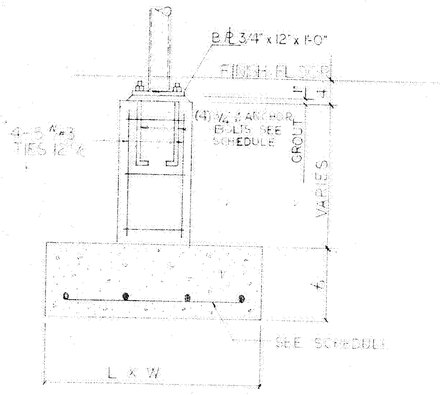



TYPICAL COL. ANCHOR
SCALE 1"=1'-0"

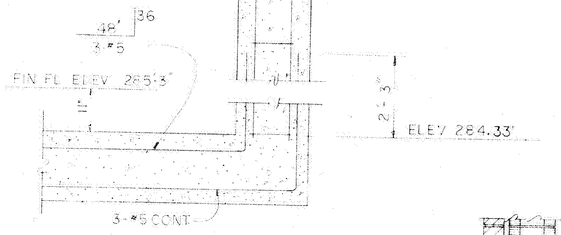


SECTION B S2
SCALE 1"=1'-0"


SECTION D S2
SCALE 1"=1'-0"

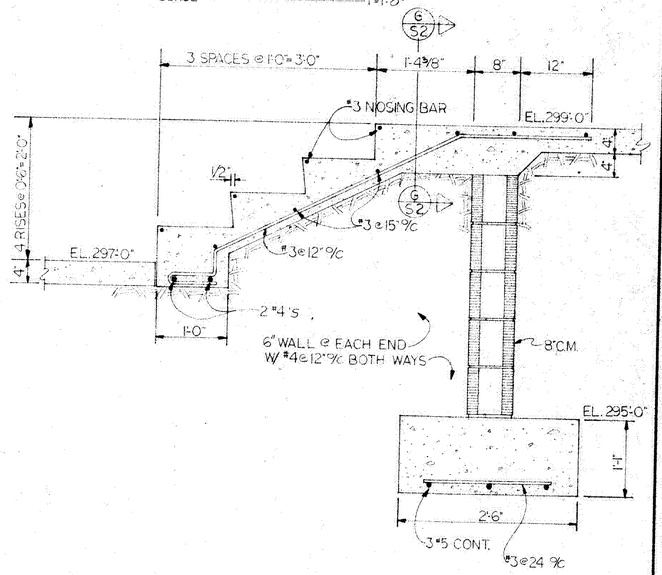

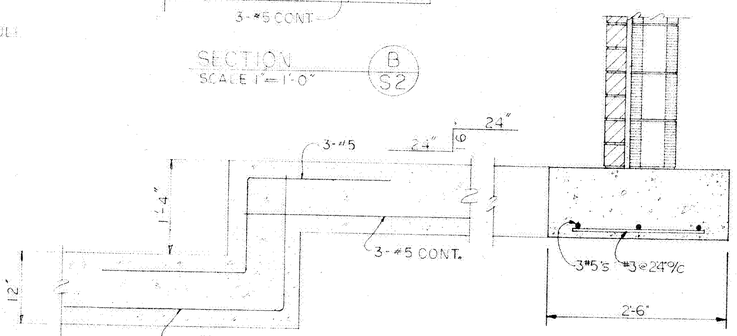


TYPICAL SECTION @ STEP FOOTING & TYP. FOOTING (UNO)
SCALE 1"=1'-0"

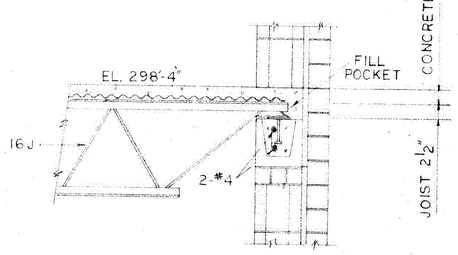


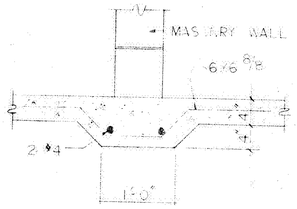

TYPICAL @ MASONRY WALL
SCALE 1"=1'-0"

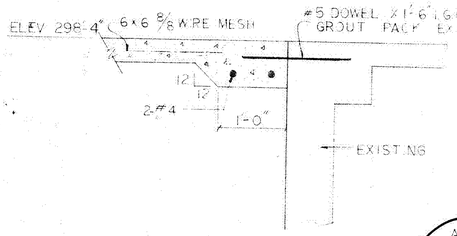


SECTION E S2
SCALE 1"=1'-0"

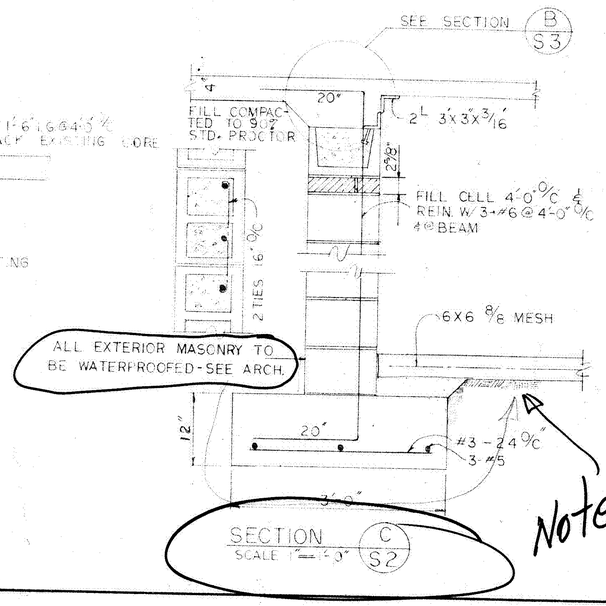


SECTION C S2
SCALE 1"=1'-0"

SECTION F S2
SCALE 1"=1'-0"

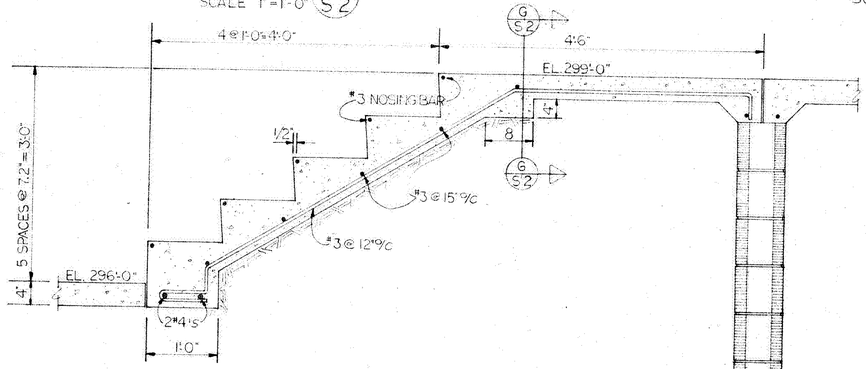

ARRIVAL HOOD STEPS
SCALE 1"=1'-0"

ENTRANCE STEPS @ PORTICO
SCALE 1"=1'-0"

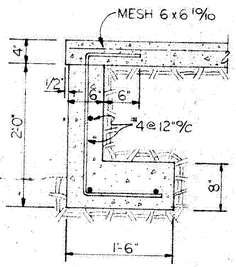


SECTION G S2
SCALE 1"=1'-0"

A I A
James W. McCleskey, Jr.
ARCHITECT
HATTIESBURG, MISSISSIPPI

A NEW AUDITORIUM FOR:
HIGHLAND BAPTIST CHURCH
MERIDIAN, MISSISSIPPI


DATE	
REV.	
COMM.	
SHEET NUMBER	S-2
OF	7 SHEETS

DIETZGEN CORP. N. O. 196M 73-73

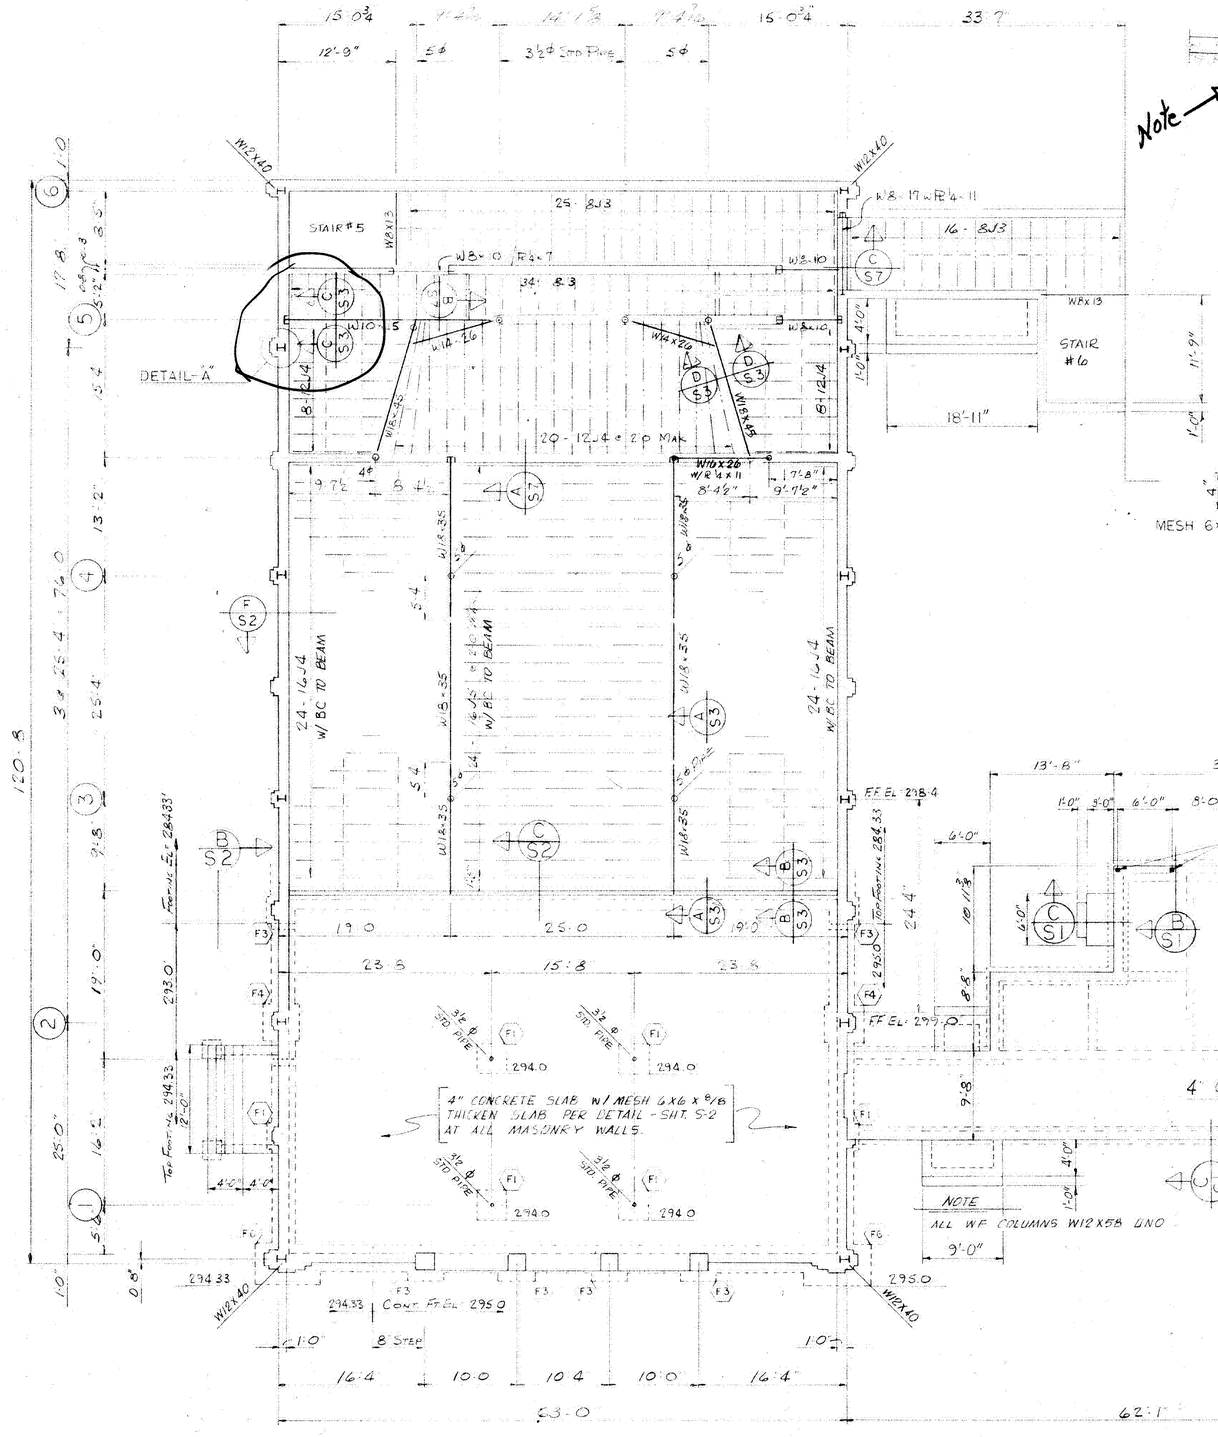


FIRST FLOOR FRAMING & FOUNDATION


SCALE: 1/8" = 1'-0"

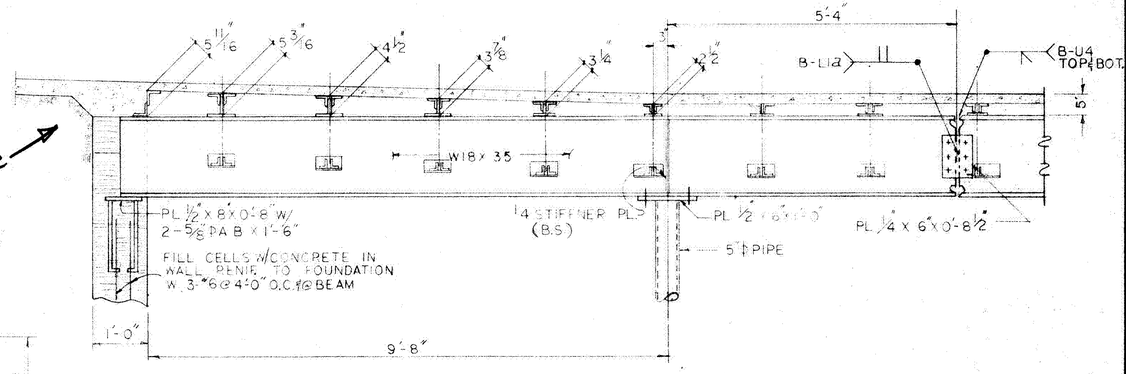


SECTION A (S3)
SCALE ¾" = 1'-0"

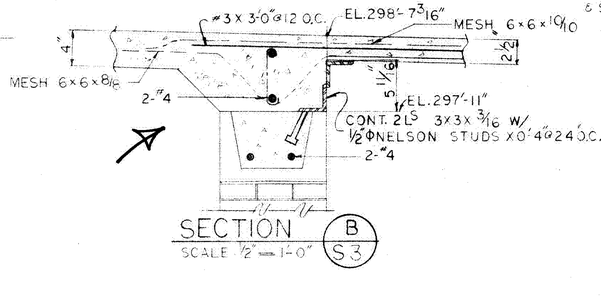


SECTION B (S3)
SCALE ½" = 1'-0"

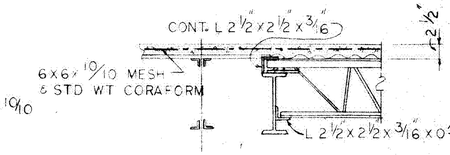

SECTION C (S3)
SCALE 1" = 1'-0"

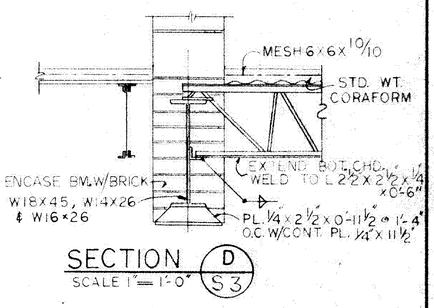


SECTION D (S3)
SCALE 1" = 1'-0"

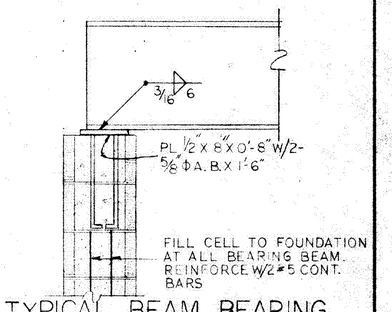

TYPICAL BEAM BEARING

SCALE 1" = 1'-0"

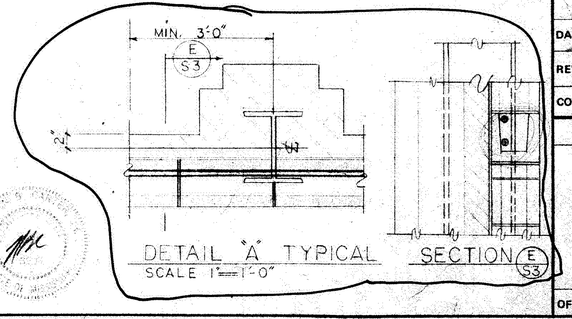

A - 1 - A

James W. McCleskey, Jr.
ARCHITECT
HATTIESBURG, MISSISSIPPI


FIRST CHURCH
HIGHLAND BAPTIST
MISSISSIPPI

- A NEW AUDITORIUM FOR
- MERIDIAN

DATE	
REV.	
COMM.	
SHEET NUMBER	S-3

OF 7 SHEETS

DIETZGEN CORP. N. O. 1984 33-73

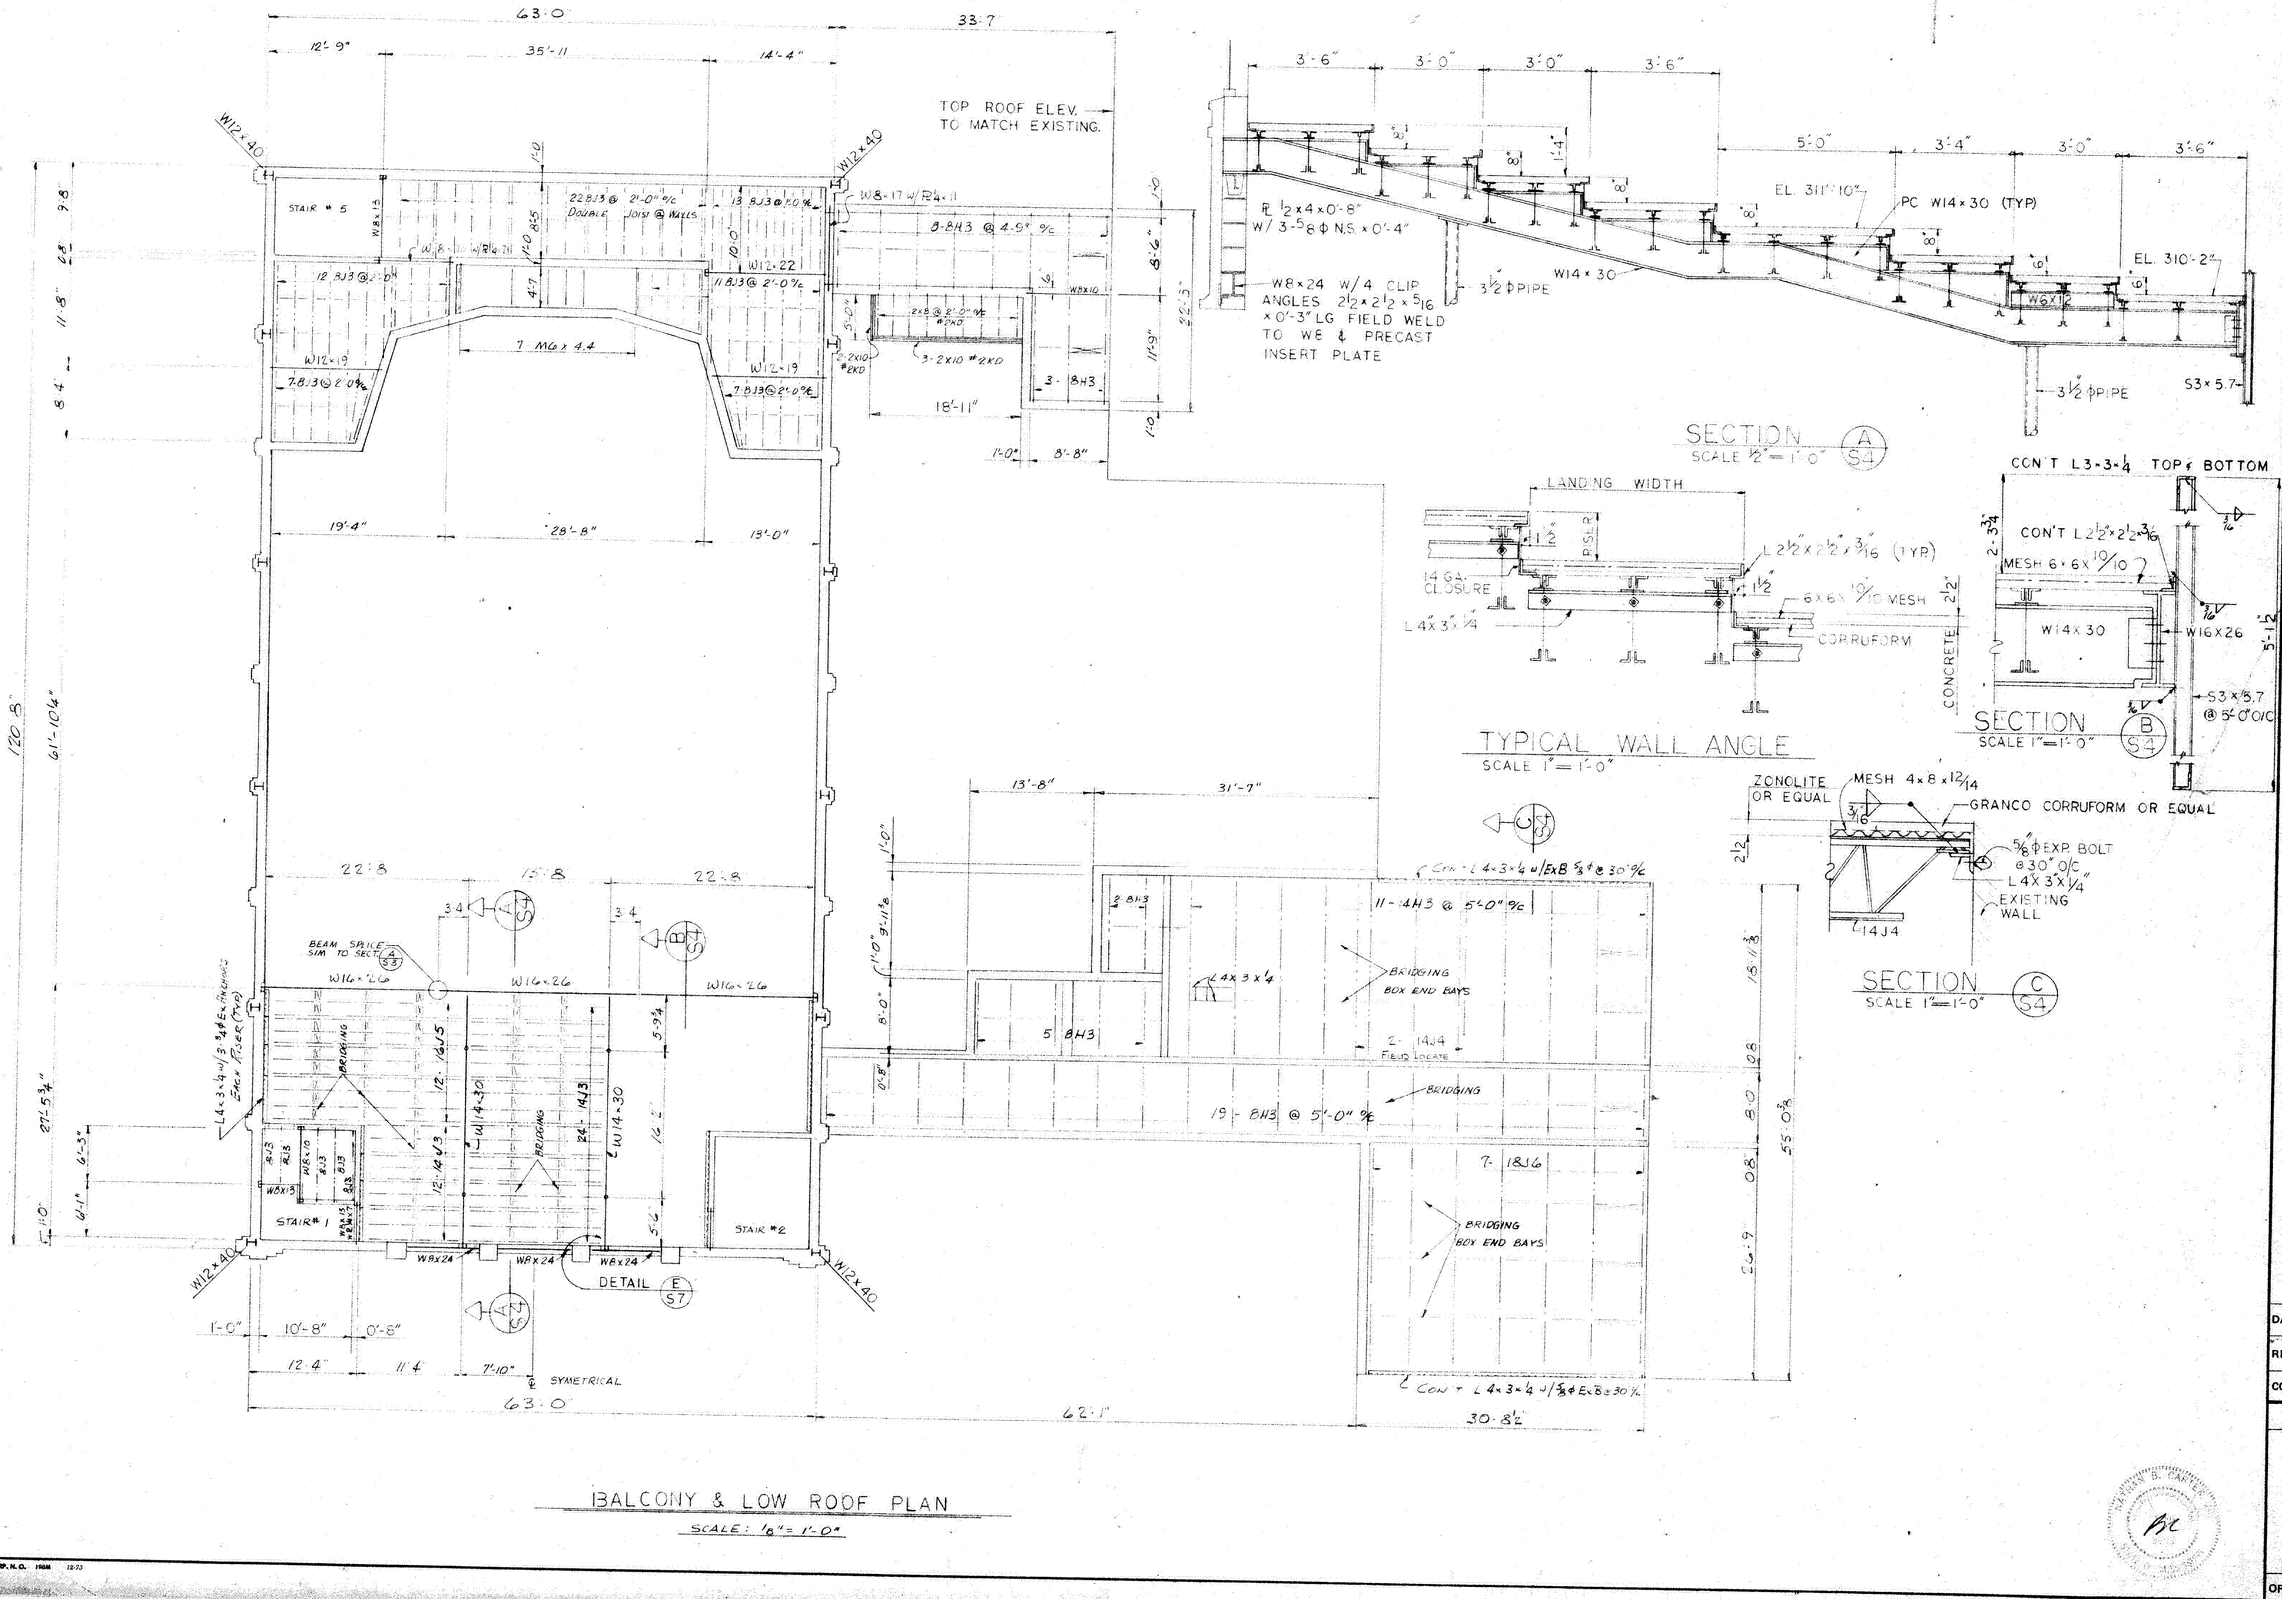

BALCONY & LOW ROOF PLAN


SCALE: 1/8" = 1'-0"

James W. McCleskey, Jr.
ARCHITECT
HATTIESBURG, MISSISSIPPI


A NEW AUDITORIUM FOR
HIGHLAND BAPTIST CHURCH
MERIDIAN, MISSISSIPPI


DATE	
REV.	
COMM.	
SHEET NUMBER	S-4
OF	7 SHEETS

DIETZGEN CORP. N. O. 1966 12-73

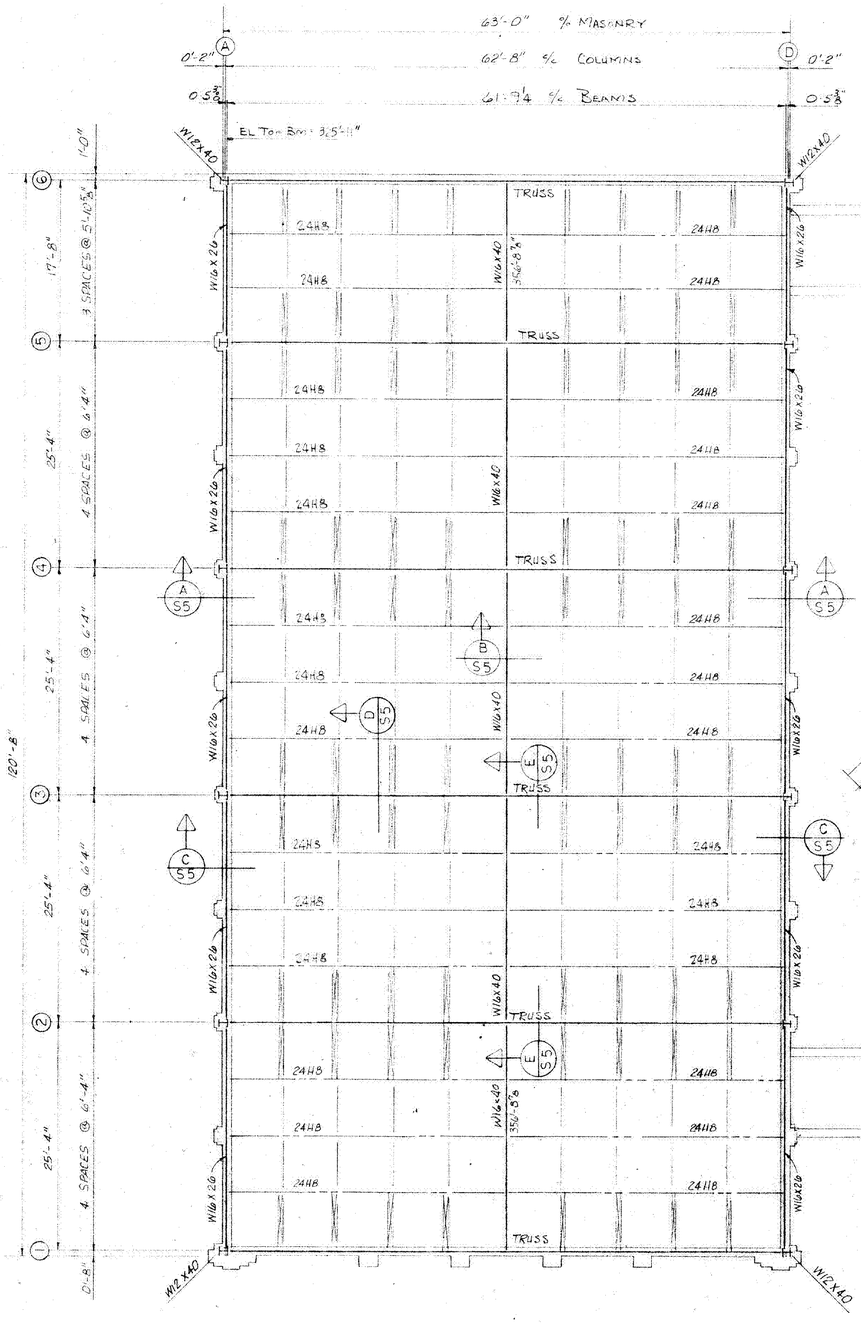


ROOF FRAME PLAN
SCALE: 1/8" 1'-0"

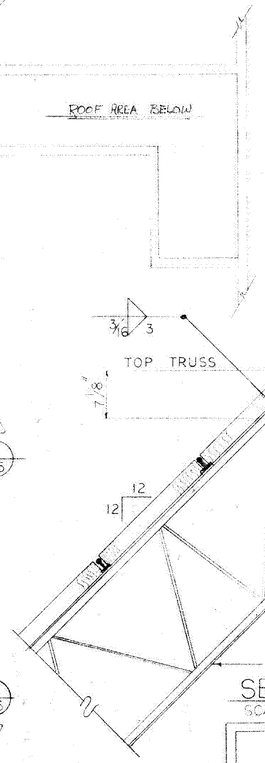


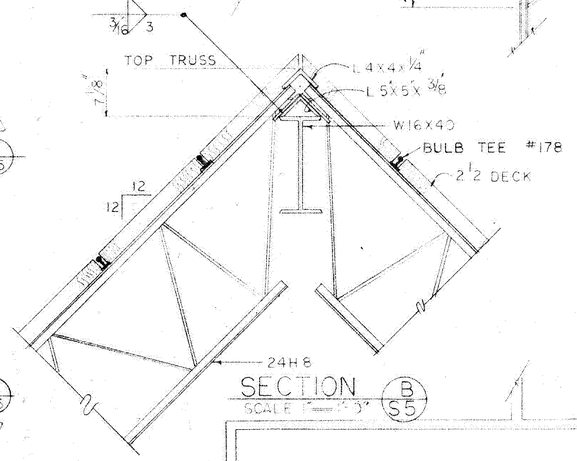


SECTION (B/S5)
SCALE 1"=1'-0"

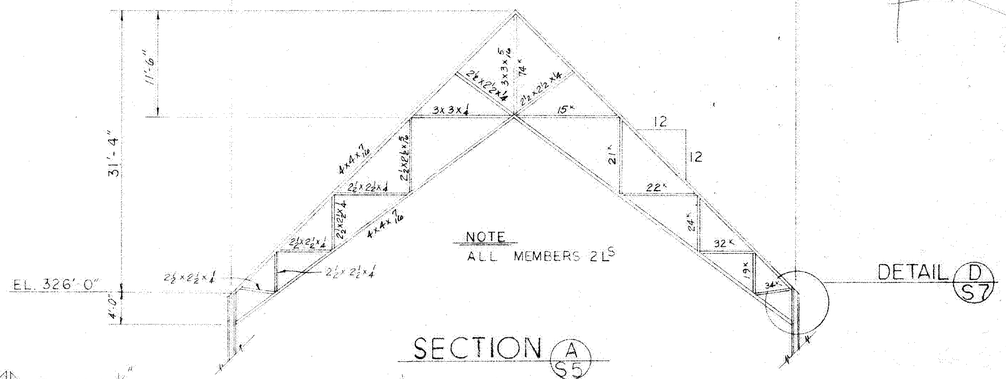


SECTION (A/S5)
SCALE: 1/8"=1'-0"

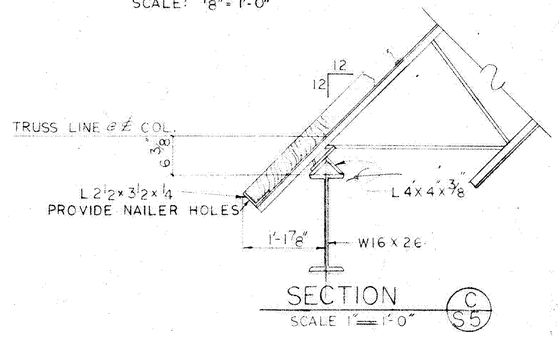

SECTION (C/S5)
SCALE 1"=1'-0"

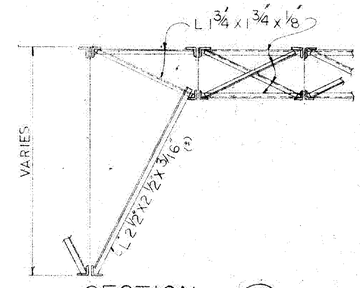

SECTION (D/S5)
SCALE 3/8"=1'-0"

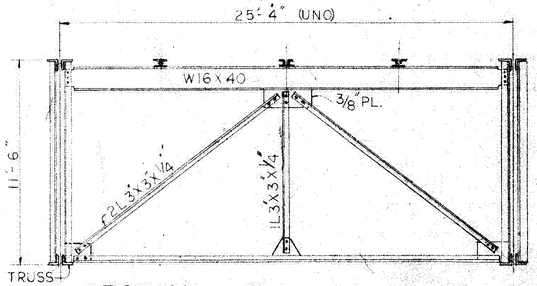

SECTION (E/S5)
SCALE ¼"=1'-0"


James W. McCleskey, Jr.
ARCHITECT
HATTIESBURG, MISSISSIPPI

A - A


• A NEW AUDITORIUM FOR •
• HIGHLAND BAPTIST CHURCH •
• MERIDIAN, MISSISSIPPI •

DATE
REV.
COMM.
SHEET NUMBER
S-5
OF 7 SHEETS


DIETZGEN CORP. N. O. 1968 13-73

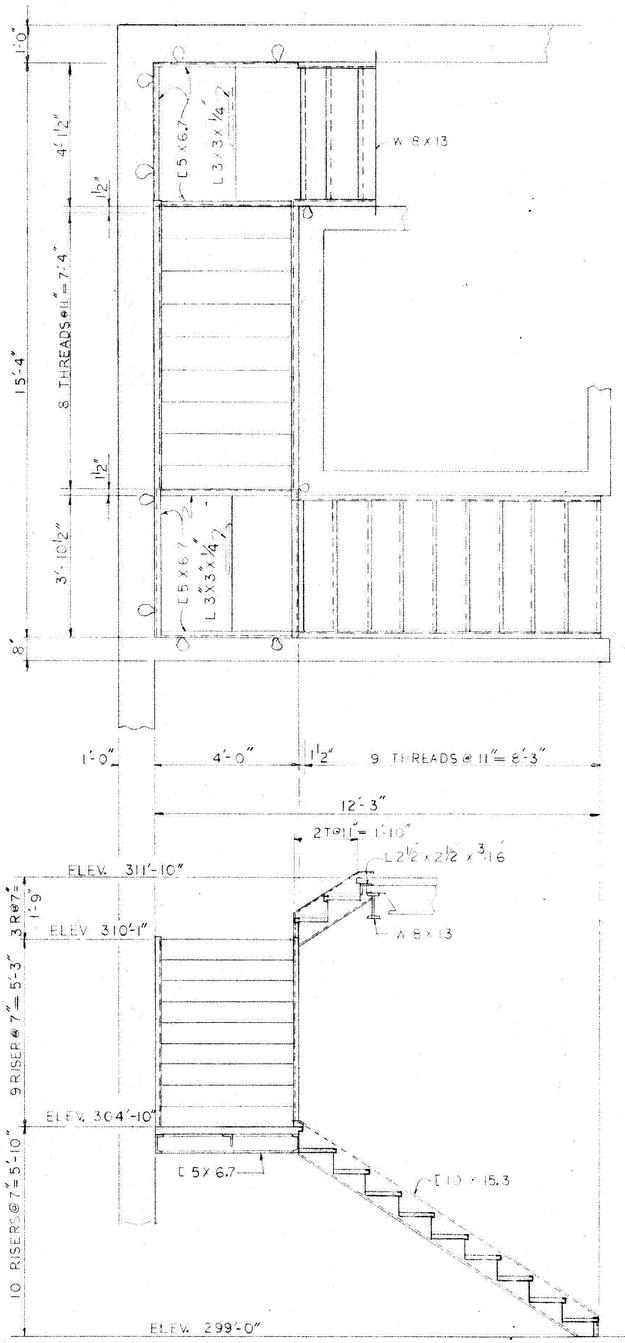


STAIR NO 1 AS SHOWN
STAIR NO 2 OPP HAND
SCALE ½" = 1'-0"

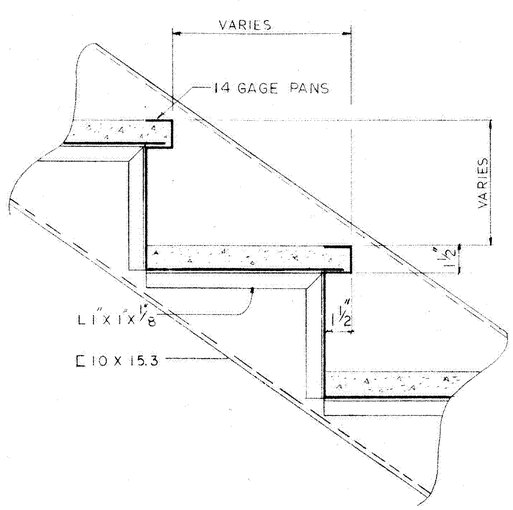

TYPICAL DETAIL
SCALE 3" = 1'-0"

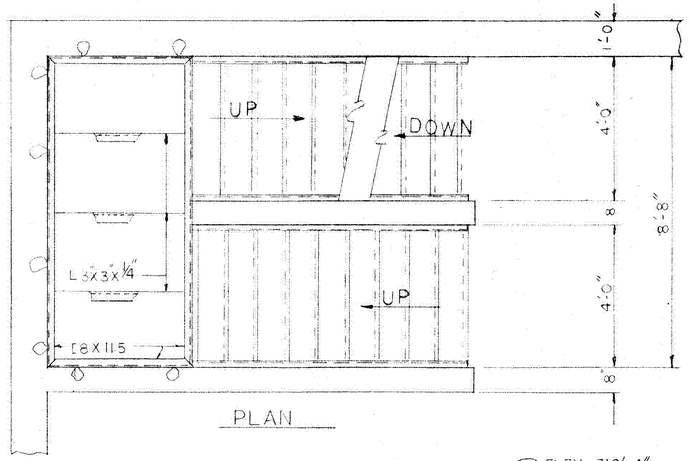

PLAN

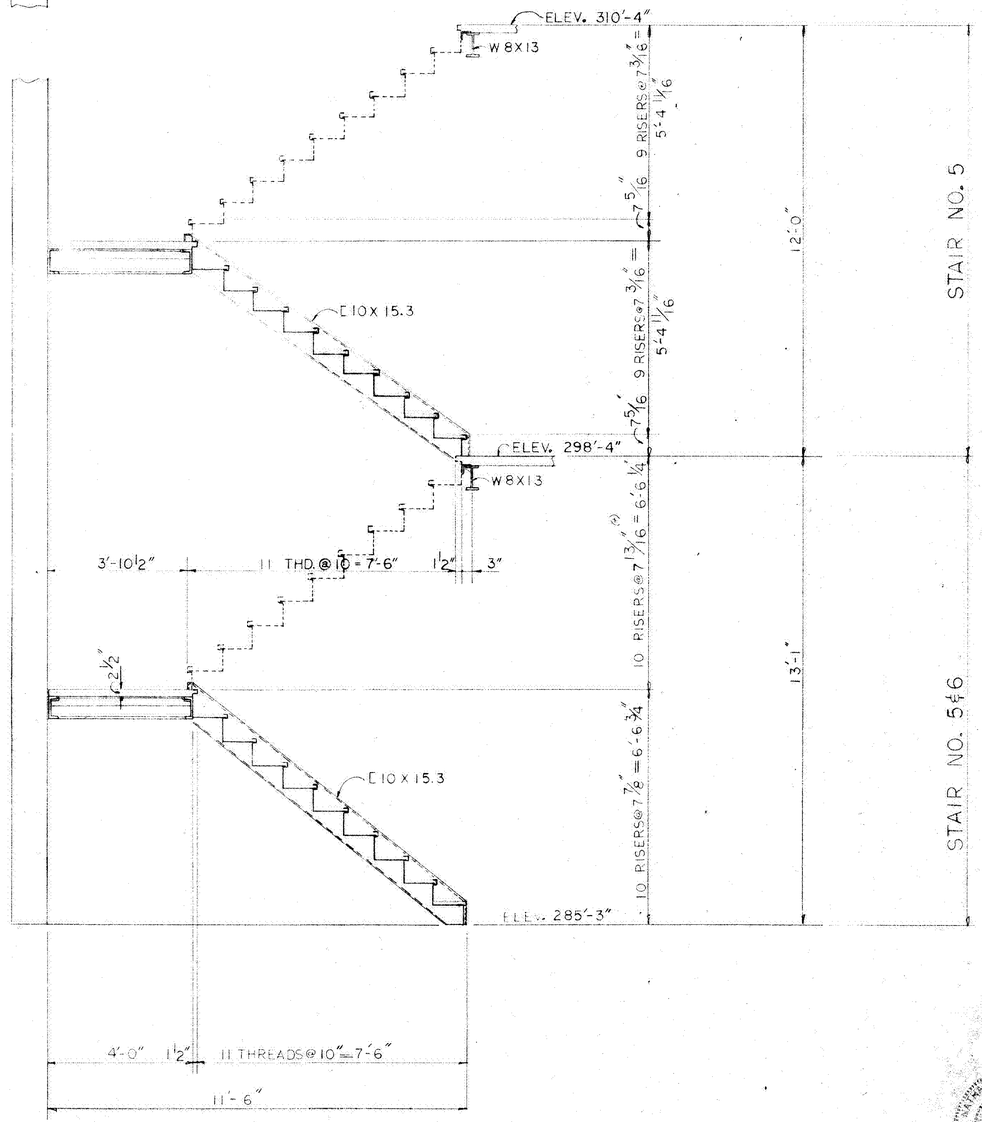

STAIR NO. 5 & 6
SCALE ½" = 1'-0"

STAIR NO. 5 & 6

James W. McCleskey, Jr.
ARCHITECT
HATTIESBURG, MISSISSIPPI

A | 1 | A


HIGHLAND BAPTIST CHURCH
MISSISSIPPI

A NEW AUDITORIUM FOR
MERIDIAN,

DATE	
REV.	
COMM.	
SHEET NUMBER	S-6
OF 7 SHEETS	

RICHARD B. CRAWFORD
REGISTERED
No. 7373
STATE OF MISSISSIPPI

DIETZGEN CORP. N.O. 196M 12-72

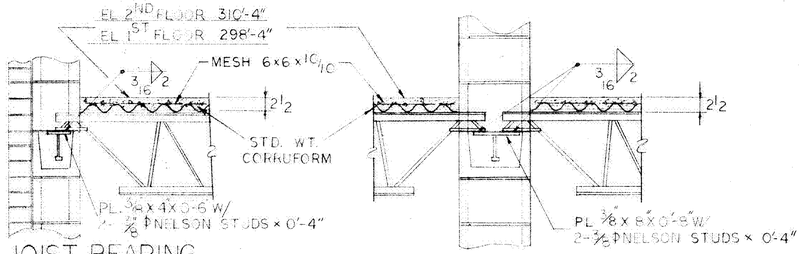


TYP. JOIST BEARING @ EXTERIOR WALL

SCALE 1"=1'-0"


TYP. JOIST BEARING @ INTERIOR WALL

SCALE 1"=1'-0"

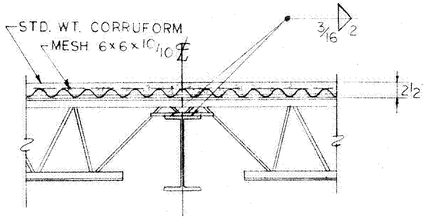

TYP. JOIST BEARING @ INTERIOR BEAM


SCALE 1"=1'-0"

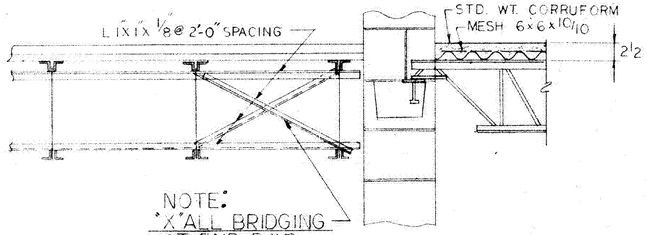

NOTE:
"X" ALL BRIDGING AT END BAYS


SECTION (A / S7)

SCALE 1"=1'-0"

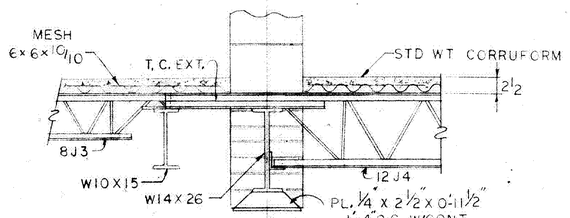


SECTION (B / S7)

SCALE 1"=1'-0"

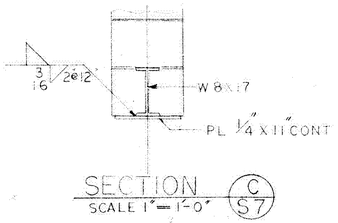


SECTION (C / S7)

SCALE 1"=1'-0"

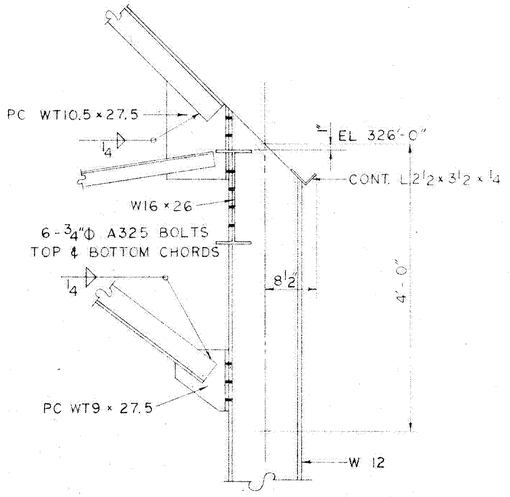


DETAIL (D / S7)

SCALE 1"=1'-0"

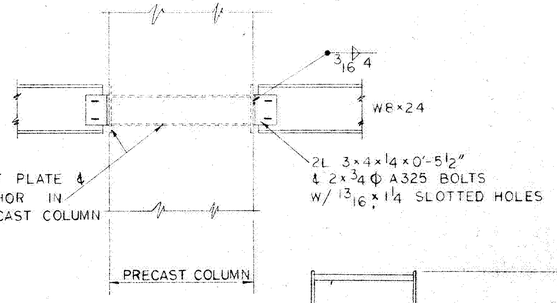


DETAIL (E / S7)

SCALE 1"=1'-0"

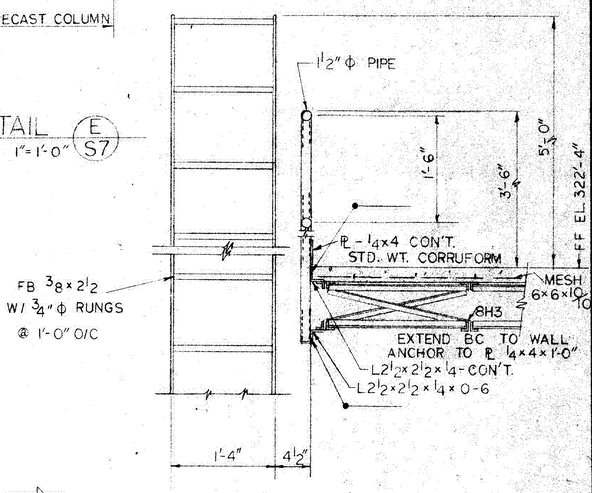


SECTION (F / S-7)

SCALE: 1"=1'-0"

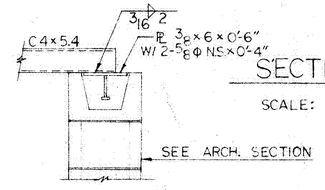


SECTION (G / S-7)

SCALE: 1"=1'-0"

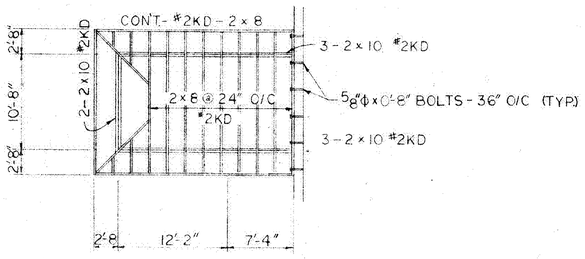


SANCTUARY ARRIVAL HOOD ROOF FRAMING PLAN

SCALE: 1/8"=1'-0"

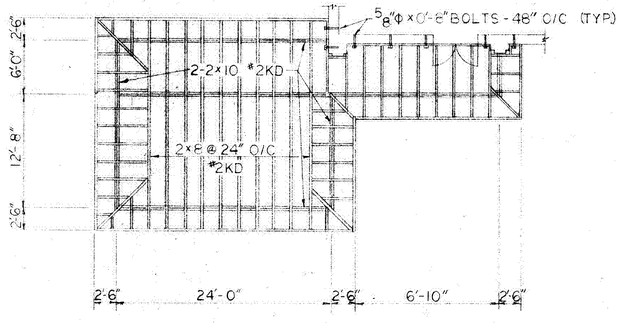

ARRIVAL HOOD ROOF FRAMING @ FELLOWSHIP HALL

SCALE: 1/8"=1'-0"

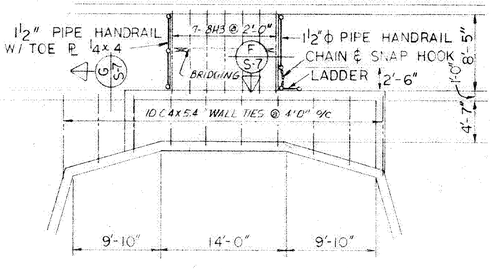

MECHINICAL SUPPORT & WALL TIE FRAMING

SCALE: 1/8"=1'-0"

James W. McCleskey, Jr.
ARCHITECT
HATTIESBURG, MISSISSIPPI

A - A

HIGHLAND BAPTIST CHURCH

- A NEW AUDITORIUM FOR
- MERIDIAN, MISSISSIPPI


DATE	
REV.	
COMM.	
SHEET NUMBER	S-7
OF	7 SHEETS

REGISTERED ARCHITECT
JAMES W. McCLESKEY, JR.
No. 2933
STATE OF MISSISSIPPI

DIETZGEN CORP. N. O. 1966 12-73

NOTE:

1. CONTRACTOR TO REMOVE TREES, SHRUBS, TOP SOIL & OTHER ITEMS FROM BUILDING SITE.
2. WHERE TREES, FOUNDATIONS, OR OTHER ITEMS ARE REMOVED IN AREA WHERE NEW FOUNDATIONS ARE TO BE LOCATED, GENERAL CONTR. SHALL FILL HOLES W/CONC. FILL OTHER HOLES W/COMPACTED EARTH FILL.
3. ALL PAVED DRIVES, PARKING AREAS & INCLUDING BASE COURSE, SHALL BE PROVIDED BY OWNER; GEN. CONTR. SHALL PERFORM ROUGH & FINISH GRADING AS INDICATED ON SITE PLAN & AS REQUIRED FOR CONSTRUCTION. CONC. WALKS & PAVING UNDER ARRIVAL HOOD BY GEN. CONTR.
4. GEN. CONTR. SHALL SLOPE SURFACE DRAINAGE AWAY FROM BLD'G. ON ALL SIDES.
5. GEN. CONTR. TO REMOVE EXIST. ASPHALT PAVING AS INDICATED ON SITE PLAN & AS REQUIRED FOR CONSTRUCTION.

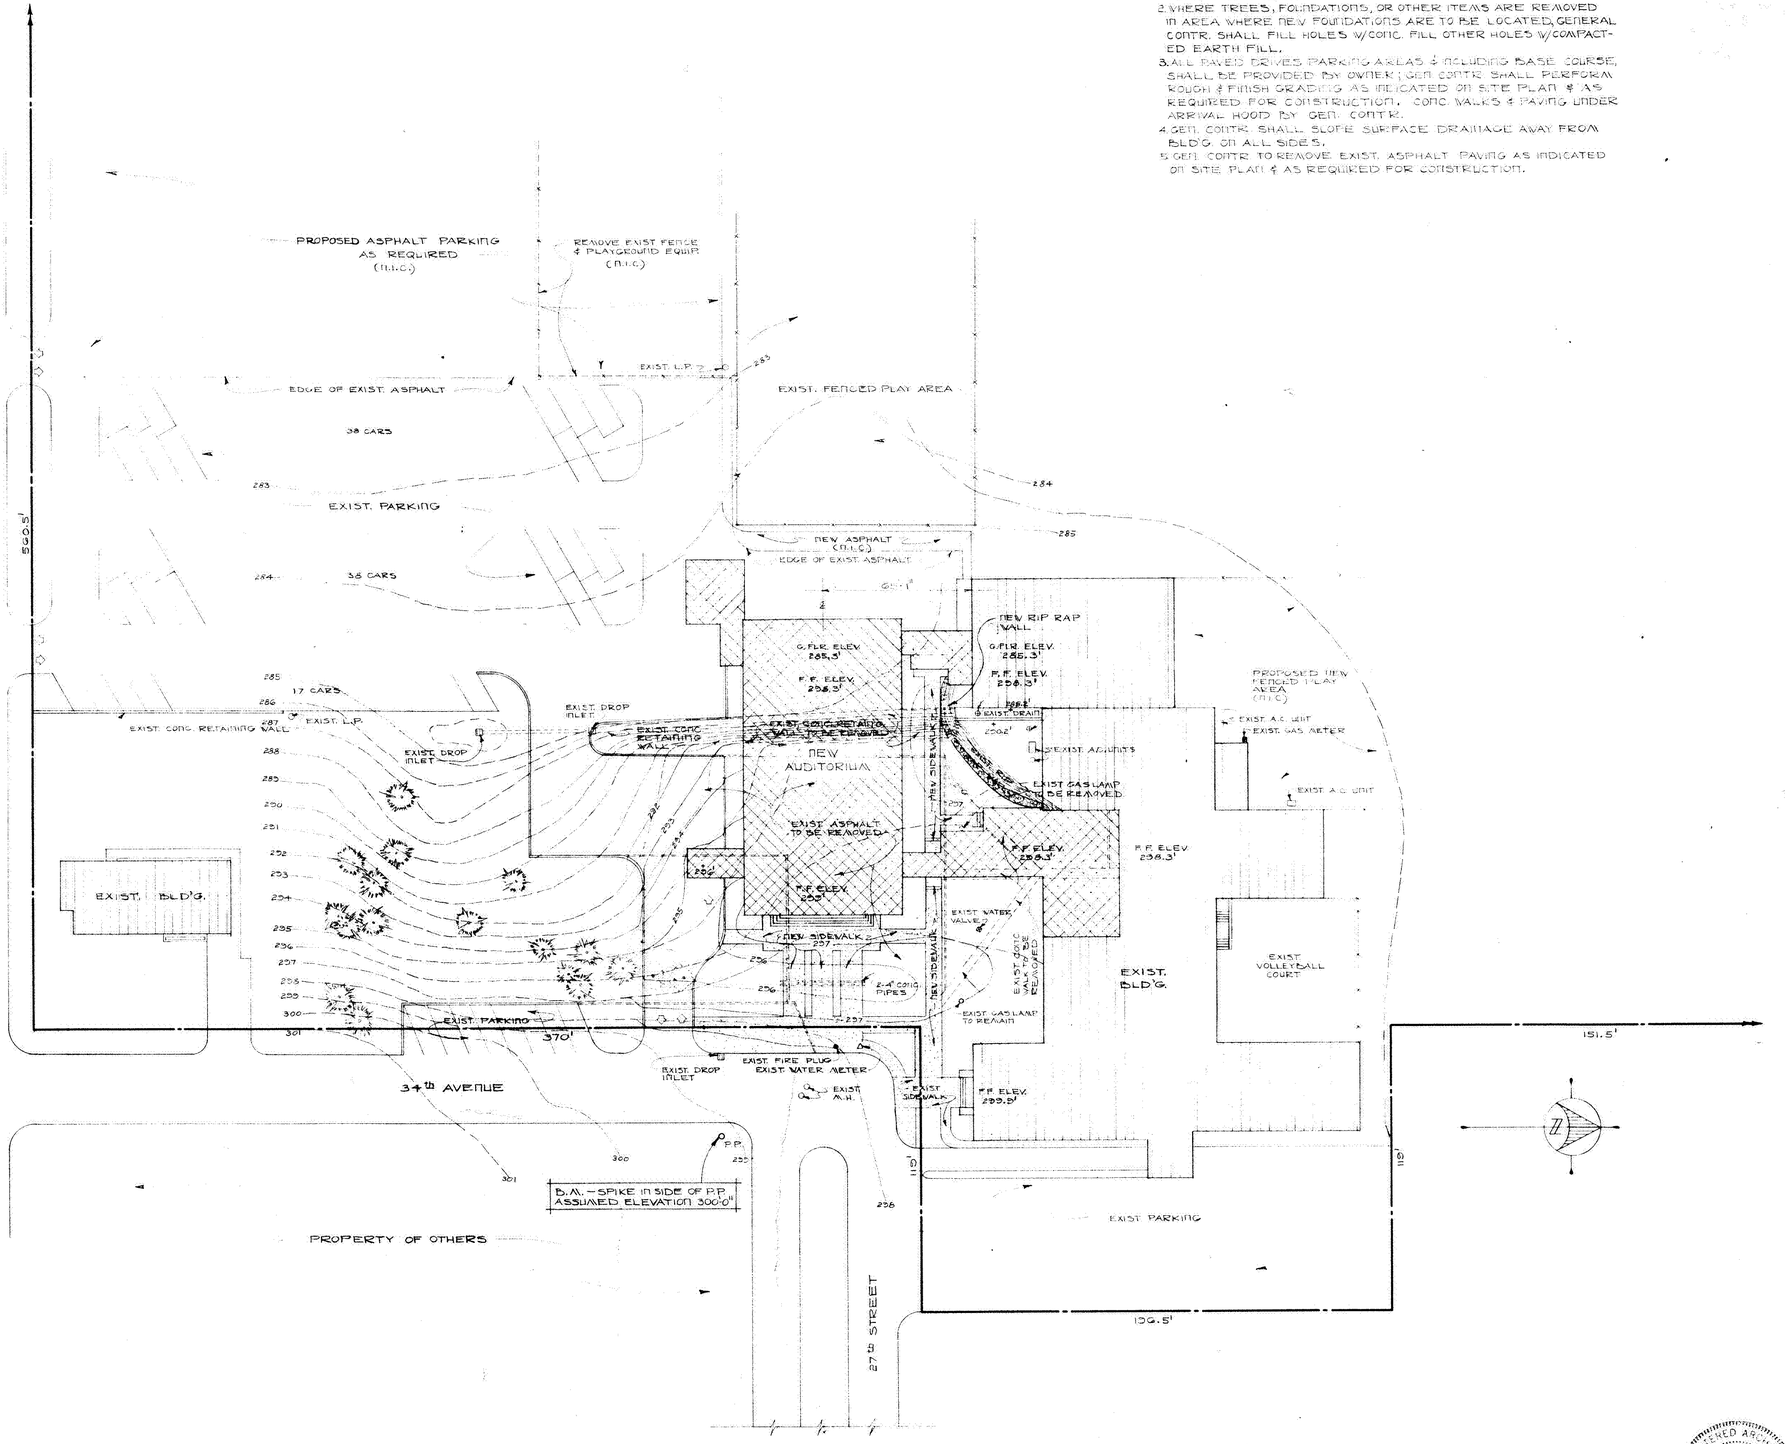

"SITE PLAN"

1" = 30'-0"

James W. McCleskey, Jr.
ARCHITECT
HATTIESBURG, MISSISSIPPI

A NEW AUDITORIUM FOR
"HIGHLAND BAPTIST CHURCH"
"MERIDIAN, MISSISSIPPI"

DATE 1/10/75
REV.
COMM. 740816
SHEET NUMBER
A-1
OF 15 SHEETS

REGISTERED ARCHITECT JAMES WARREN MCCLESKEY 480 HATTIESBURG MISS. STATE OF MISSISSIPPI

DIETZGEN CORP. N. O. 1964A 13-73